APPROVED	
DESIGNED	DETAILED
DESIGN CK.	DETAIL CK.
QUANTITIES	TRACED
QUAN.CK.	TRACE CK.

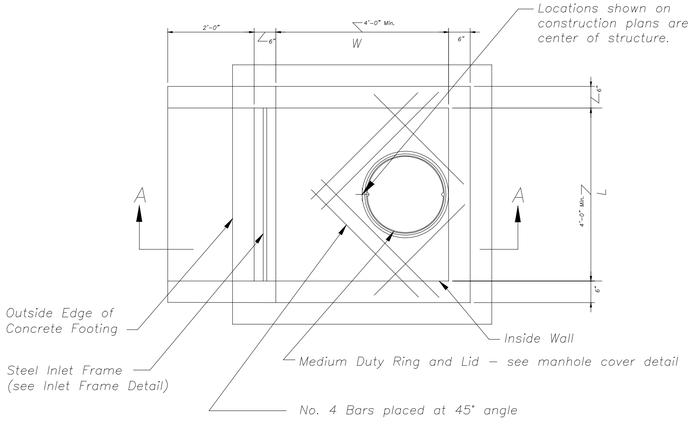

Plan

Scale: ½"=1'–0"

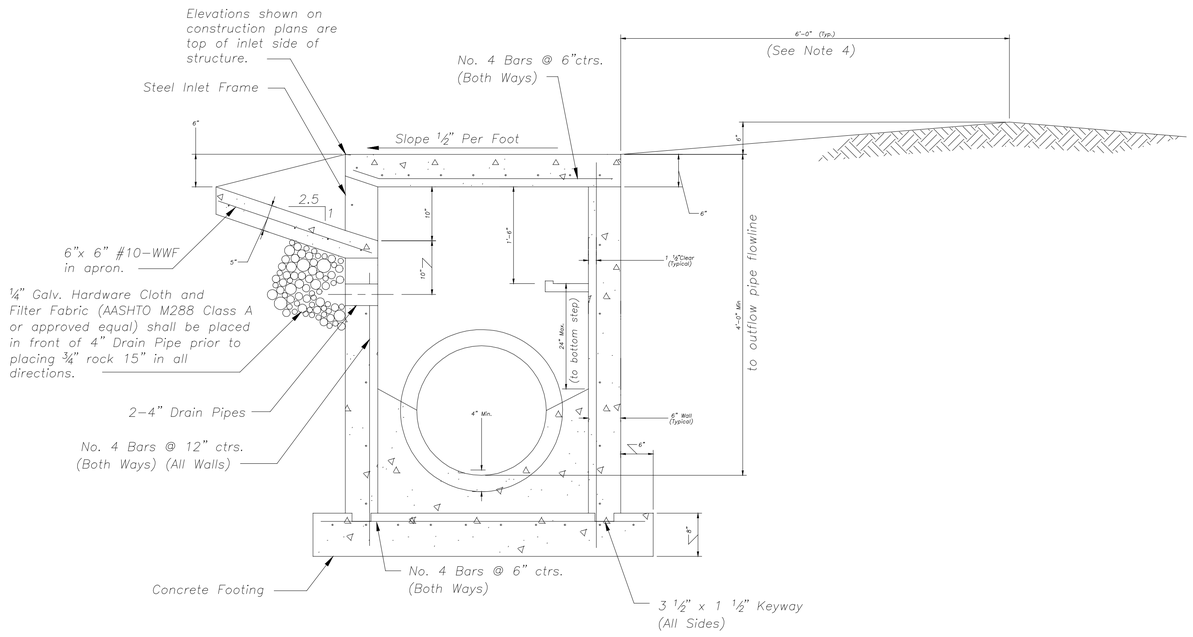

SECTION A–A

Scale: ¾"=1'–0"

AREA INLET

(Rev. 07/01/03)

SHEET NO.	TOTAL SHEETS
20	76

7450 W 130th St, Suite 400
Overland Park, KS 66213
(913) 491-9333

HNTB

CITY OF WICHITA, KANSAS

NO.	DATE	REVISIONS	BY	APP'D
1				
2				
3				
4				

AREA INLET DETAIL

Plotted on:Wednesday November 26, 2008 10:32 AM Model:$$$$$$MP_MODEL$$$$$$
By: amestrodgh Plot Scale: 1:1 Pen Table:FullSize.pen
Design Filename: J:\43244\CD\Detail\Area Inlet.dgn

Design Filename: J:\43244\CD\Detail\Area Inlet.dgn