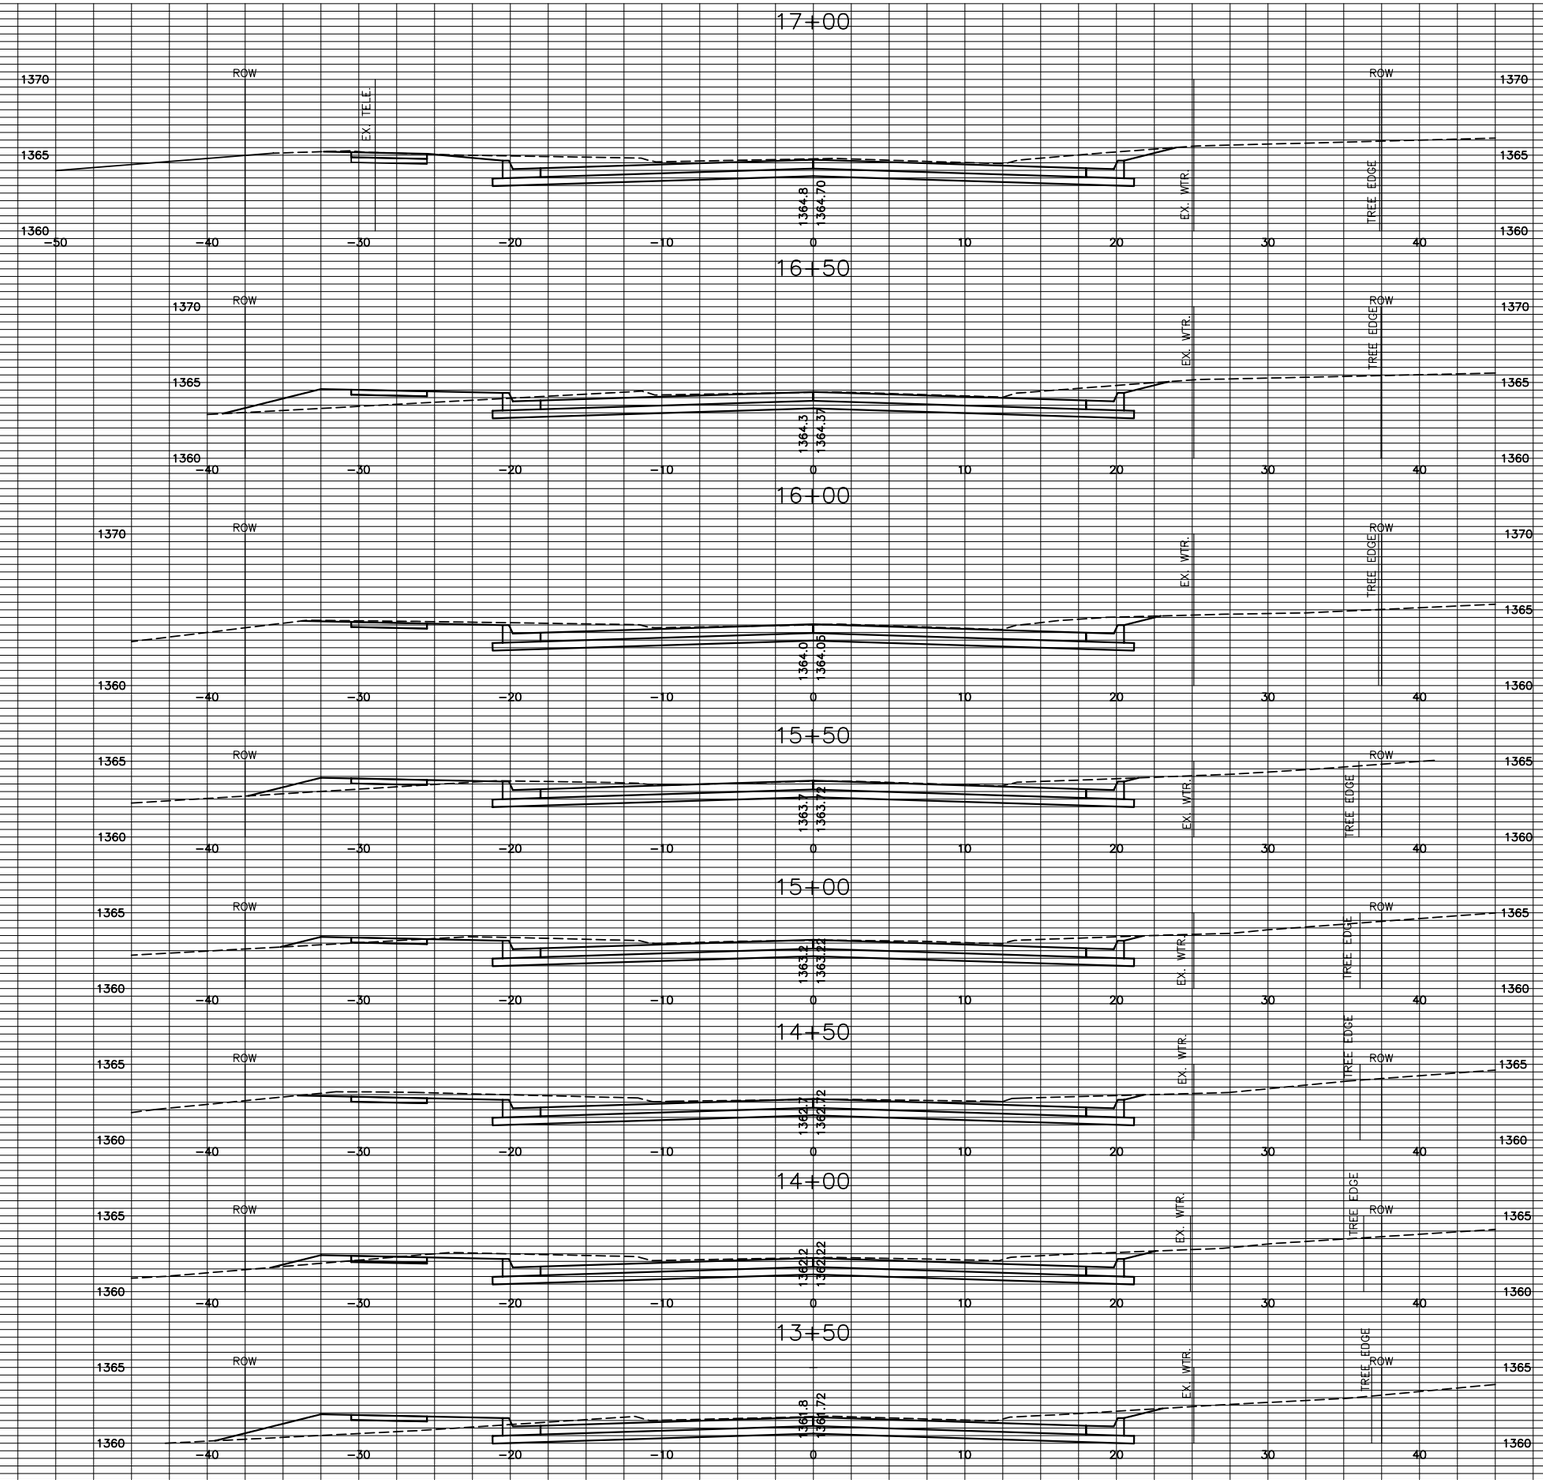FOUNDER'S CIRCLE CROSS SECTIONS