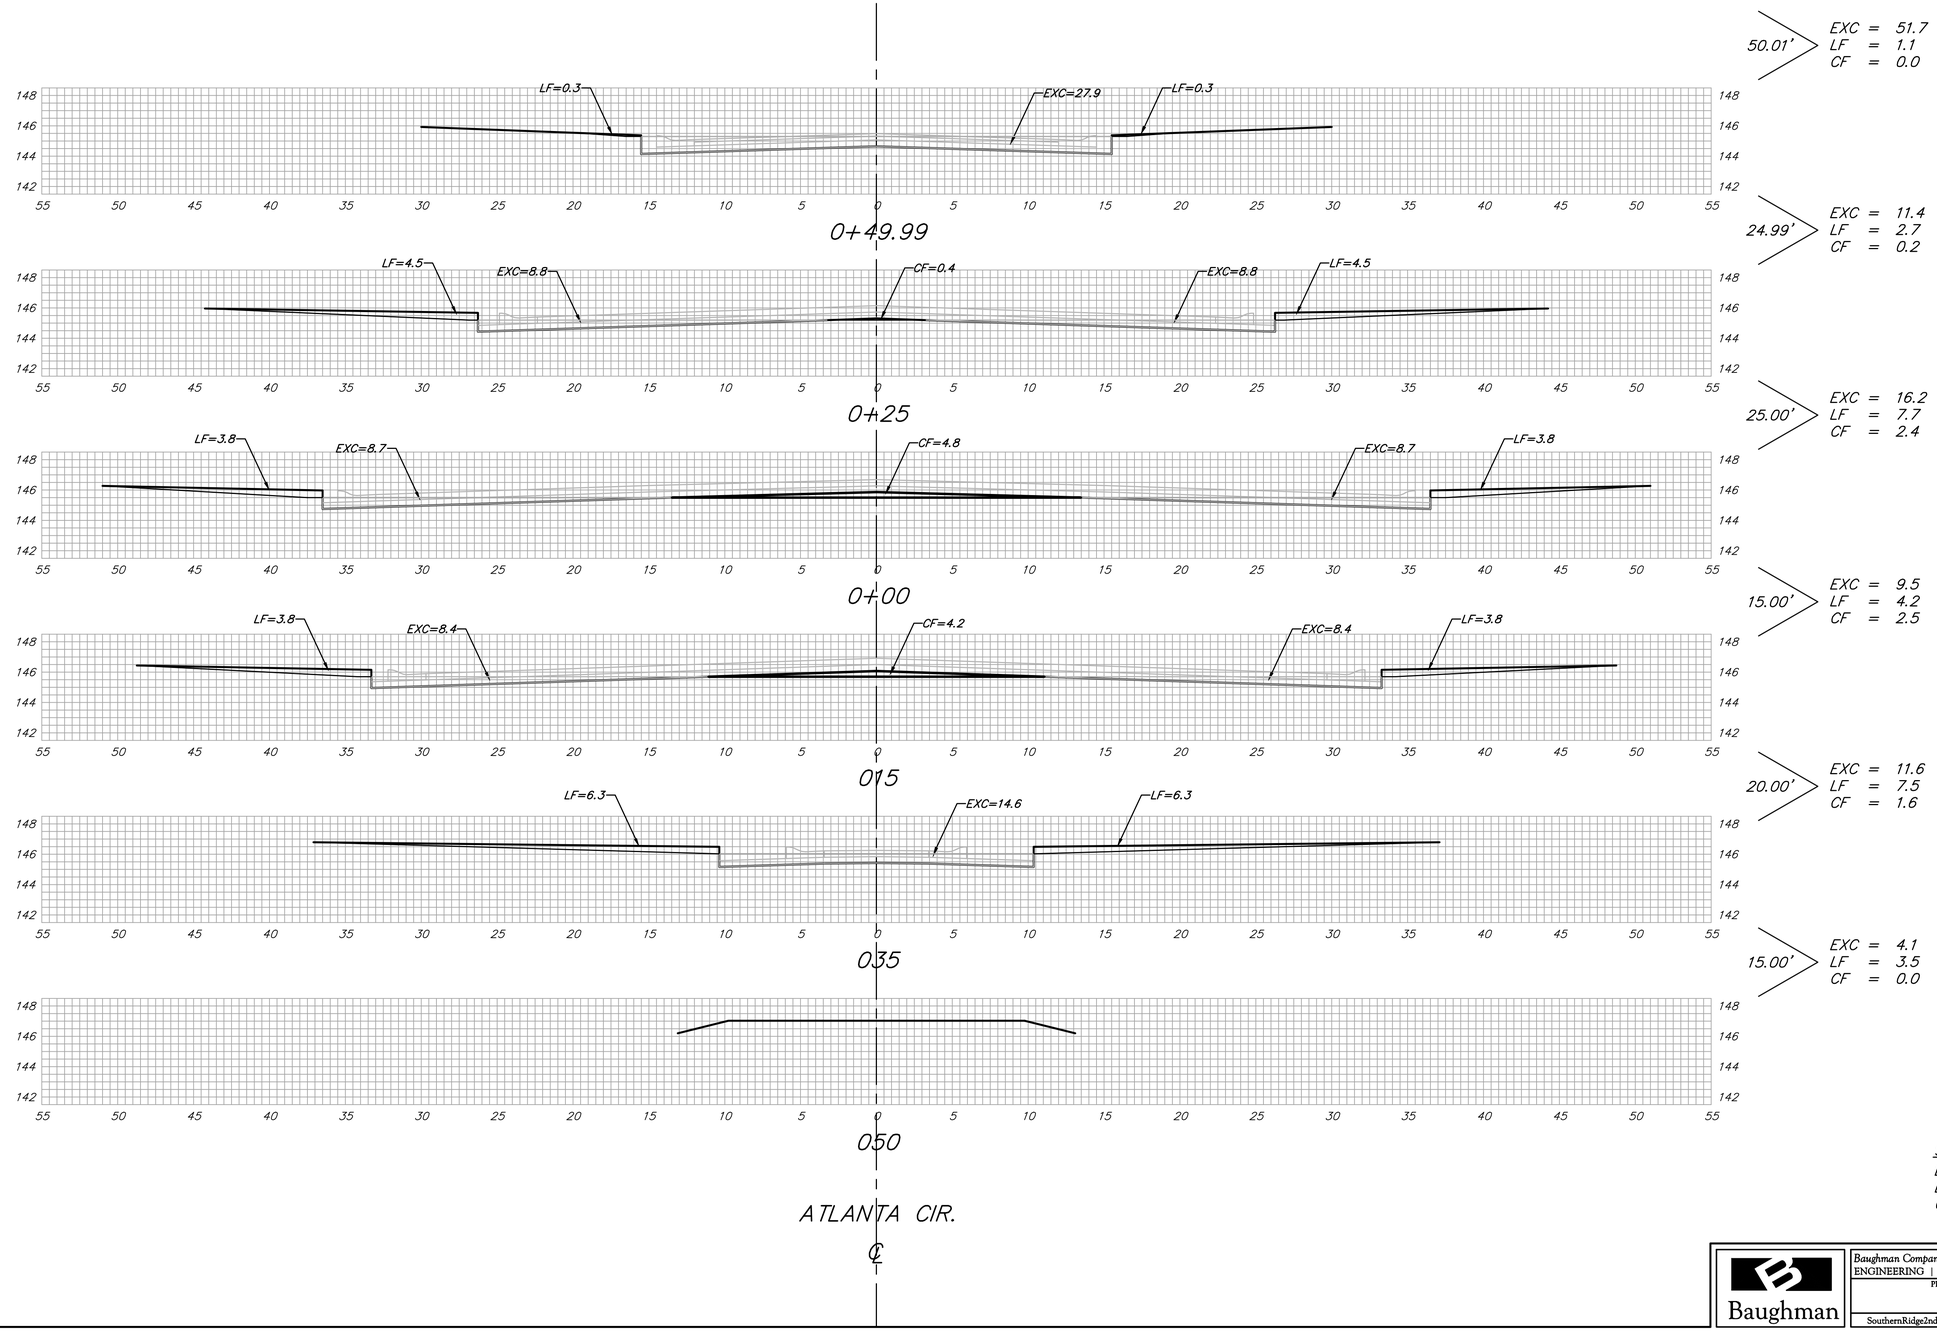

Sheet Totals:

Excavation	=	104.5	C.Y.
Loose Fill	=	6.7	C.Y.
Compacted Fill	=	6.9	C.Y.

Baughman

Baughman Company, P.A. 315 Ellis St. Wichita, KS 67211 P 316-262-7271 F 316-262-0149
ENGINEERING | SURVEYING | PLANNING | LANDSCAPE ARCHITECTURE

PROJECT NUMBER 472-84097

SHEET 23 OF 29

SouthernRidge2nd/XS4

04-08-E046