STATE	PROJECT NO.	YEAR	SHEET NO.	SHEETS
KANSAS	87 N-0351-01	2012	57	220

STANDARD WHEELCHAIR RAMP CONSTRUCTION DETAIL FOR STREETS WITH COMBINED CURB & GUTTER (TYPE A)

W= 4'0" for standard ramp
W= 5'0" for ramps at school crosswalks
(or to match existing)

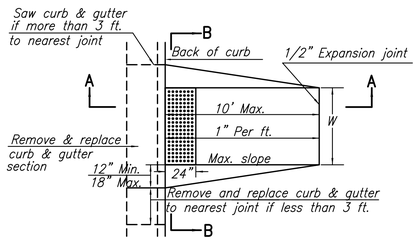

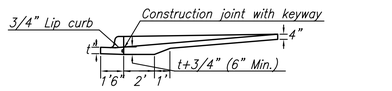

SECTION A–A

*t= Thickness of pavement (variable)

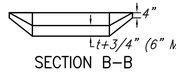

SECTION B–B

STANDARD WHEELCHAIR RAMP CONSTRUCTION DETAIL FOR CONCRETE STREETS WITH MONOLITHIC CURB (TYPE A)

W= 4'0" for standard ramp
W= 5'0" for ramps at school crosswalks
(or to match existing)

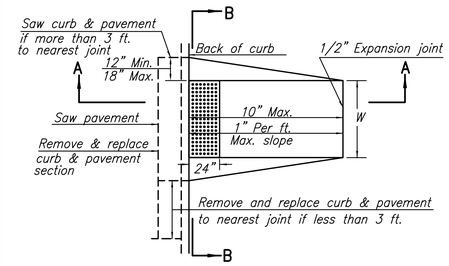

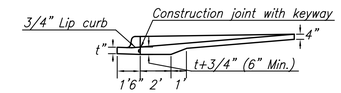

*t= Thickness of pavement (variable)

SECTION A–A

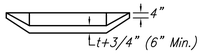

SECTION B–B

STANDARD WHEELCHAIR RAMP CONSTRUCTION DETAIL FOR STREETS WITH COMBINED CURB & GUTTER AND FULL WALK (TYPE B)

W=4'0" for standard ramp
W=5'0" for ramps at school crosswalks

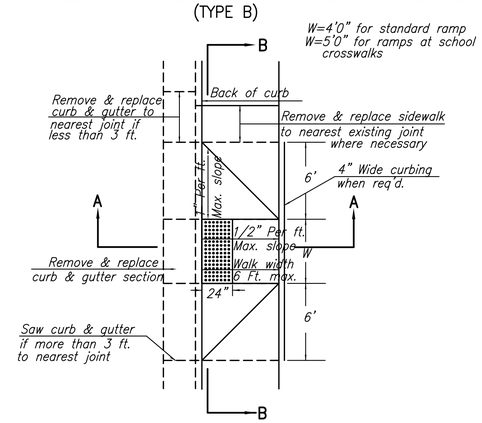

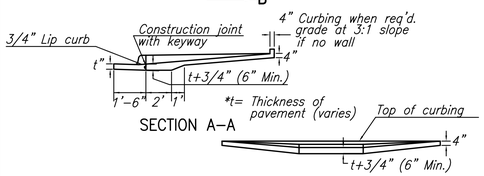

SECTION A–A

SECTION B–B

STANDARD WHEELCHAIR RAMP CONSTRUCTION DETAIL FOR STREETS WITH MONOLITHIC CURB AND FULL WALK (TYPE B)

W=4'0" for standard ramp
W=5'0" for ramps at school crosswalks

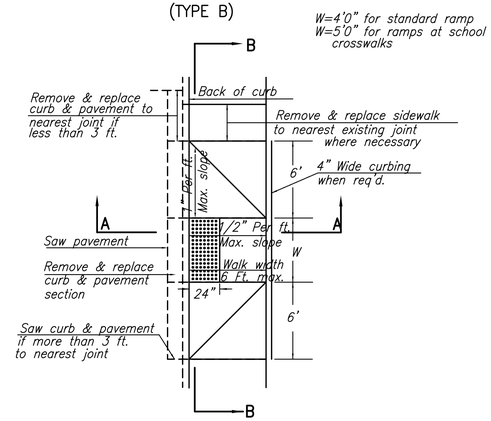

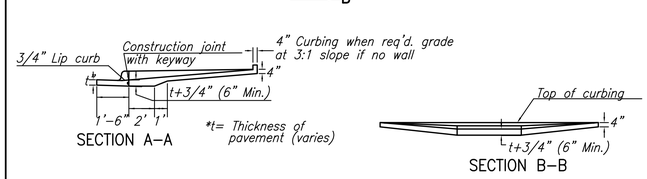

SECTION A–A

SECTION B–B

STANDARD WHEELCHAIR RAMP CONSTRUCTION DEAIL FOR STREET WITH COMBINED CURB AND GUTTER ON RADIUS WITH 6'± FROM BACK OF CURB TO PROPERTY CORNER (TYPE C)

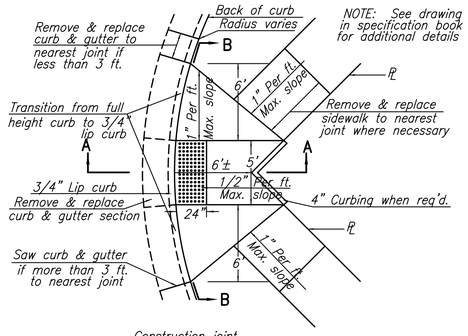

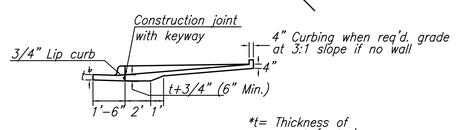

SECTION A–A

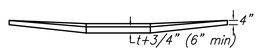

SECTION B–B

STANDARD WHEELCHAIR RAMP CONSTRUCTION DETAIL FOR STREET WITH MONOLITHIC CURB ON RADIUS WITH 6'± FROM BACK OF CURB TO PROPERTY CORNER (TYPE C)

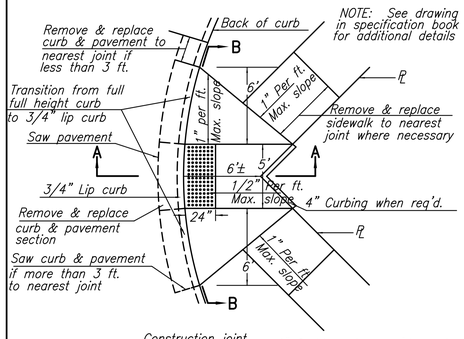

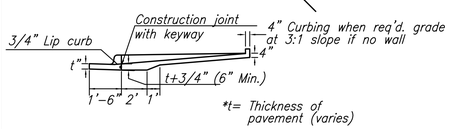

SECTION A–A

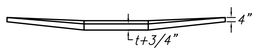

SECTION B–B

STANDARD WHEELCHAIR RAMP CONSTRUCTION DETAIL FOR STREETS WITH COMBINED CURB & GUTTER WITH ONE FULL SIDEWALK (TYPE D)

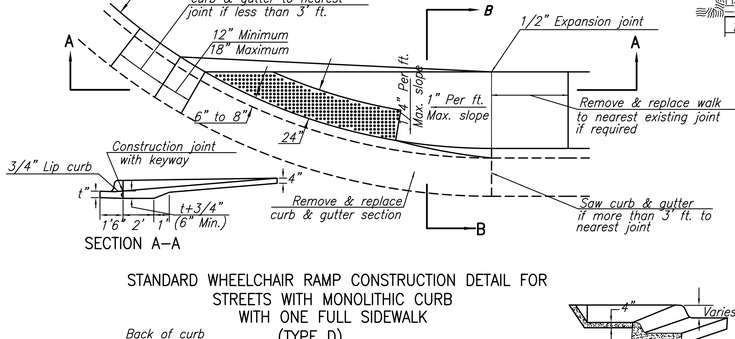

SECTION A–A

STANDARD WHEELCHAIR RAMP CONSTRUCTION DETAIL FOR STREETS WITH MONOLITHIC CURB WITH ONE FULL SIDEWALK (TYPE D)

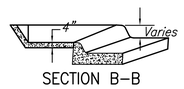

SECTION B–B

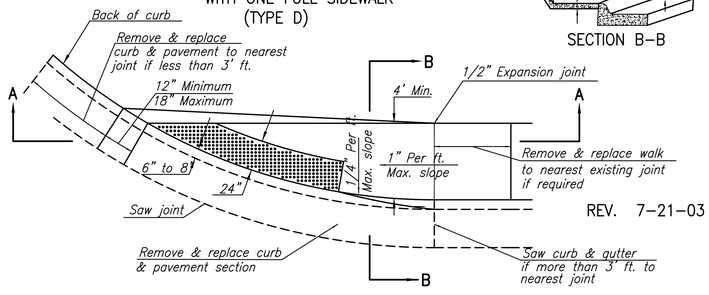

REV. 7-21-03

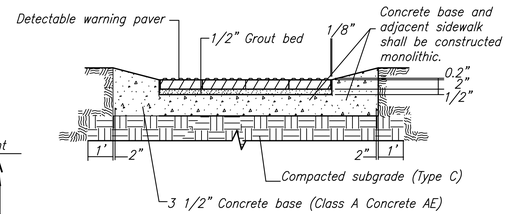

TYPICAL SECTION DETECTABLE WARNING PAVER
SECTION A–A

NOTE: Hanover Detectable Warning Pavers (or an approved alternate) shall be used in all wheelchair ramps. The 11 3/4" 'red 15' paver shall be used in all applications.
Hanover Architectural Products
240 Bender Road
Hanover, PA 17331
1-717-637-0500
www.hanoverpavers.com

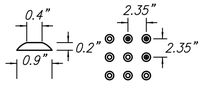

DOME DETAIL

MKEC ENGINEERING CONSULTANTS, INC.
411 N. WEBB ROAD
WICHITA, KS. 67206
316 - 684 - 9600

CENTRAL AVENUE IMPROVEMENTS FROM 135TH ST. W. TO 119TH ST. W.

WHEEL CHAIR RAMP DETAILS

SHEET TITLE

472-84017
PROJECT NUMBER

JRA
DESIGN BY
JSB
DRAWN BY
JRA
CHECKED BY

ISSUED
November 9, 2012
REVISED

SHEET NO.
57 of 220

PLOTTED: Wednesday, November 14, 2012 @ 02:02PM

J:\Civil\04238\dwg\Details\04238 WC Ramp.dwg