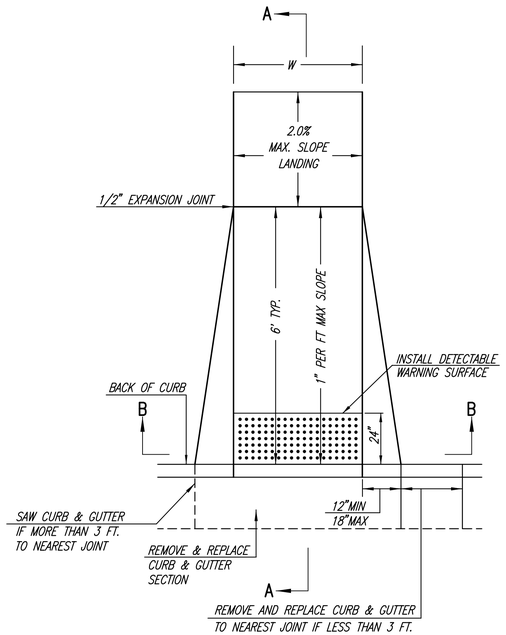

(TYPE A)
STANDARD WHEELCHAIR RAMP
WITH DETECTABLE WARNING
CONSTRUCTION DETAIL FOR STREETS
WITH COMBINED CURB & GUTTER

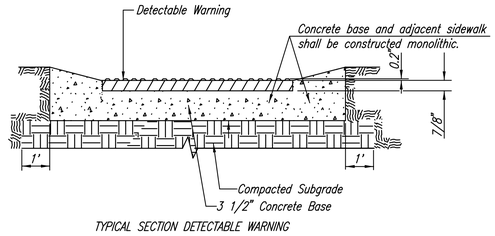

TYPICAL SECTION DETECTABLE WARNING

NOTE: RAMPS TO COMPLY WITH LATEST ADAAG GUIDELINES. CASTINTACT DETECTABLE WARNING (OR AN APPROVED EQUAL) SHALL BE USED IN ALL WHEELCHAIR RAMPS. DETECTABLE WARNING TO BE INSTALLED PER MANUFACTURERS RECOMMENDATIONS.

SECTION B–B

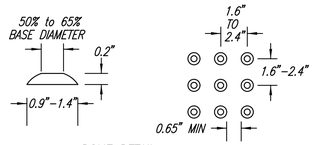

DOME DETAIL

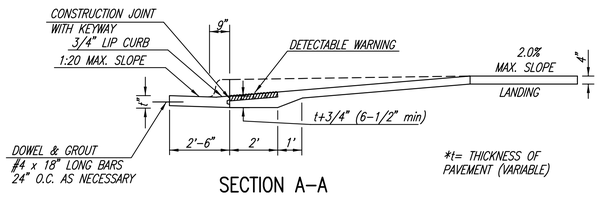

*t= THICKNESS OF PAVEMENT (VARIABLE)

SECTION A–A

TYPICAL WHEELCHAIR RAMP DETAILS

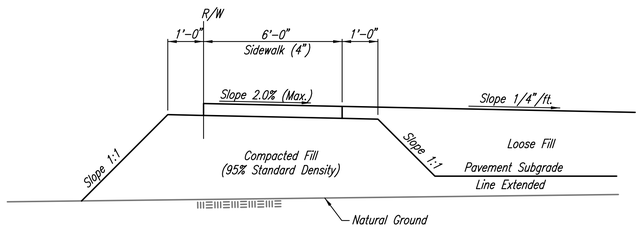

COMPACTED FILL DETAIL
WHERE SIDEWALK IS CONSTRUCTED IN FILL
(See Plan Sheets for Locations)

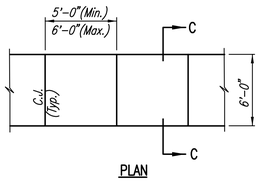

PLAN

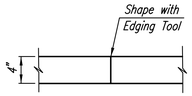

CONSTRUCTION JOINT

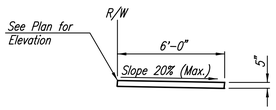

SECTION C–C

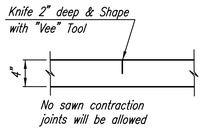

CONTRACTION JOINT

4" WALK DETAILS

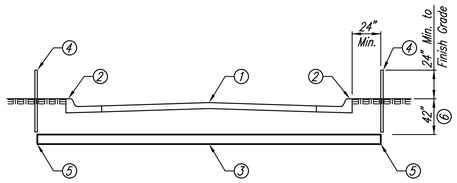

CLASS SDR 21 SLEEVES

Payment for "Irrigation Sleeves" Shall be Per Each, Regardless of Length, and Shall Include Items 2 thru 5 Listed Below.

1. *Pavement/Street*
2. *Permanent Mark on Top of Curb, Stamped in Wet Concrete–"x" or "s"*
3. *4" Class SDR 21 Sleeve Extended 2' Past Back of Curbs. Sleeves Shall be Bedded and Backfilled in Accordance with City of Wichita Specifications for Flexible Sanitary/Storm Sewer Pipe.*
4. *Temporary T–Post Marker, Until Permanent Benchmark is Made in Concrete (2 Total)*
5. *4" PVC Caps–Not Glued (2 Total)*
6. *Adjust Depth Where Necessary to Avoid Other Utilities.*

No.	Revision	By	Date

NEWMARKET OFFICE 2ND
PAVING AND INCIDENTAL DRAINAGE IMPROVEMENTS

MISCELLANEOUS PAVING DETAILS

GARY JANZEN, P.E.– CITY ENGINEER
CITY OF WICHITA PROJ. NO. 472–84990

PEC
PROFESSIONAL ENGINEERING CONSULTANTS, P.A.
303 SOUTH TOPEKA WICHITA, KS 67202
316-262-2691 www.pec1.com

Designed by	BMM, JAG	Job No.	35–11114–000	Sht. 11 of 31
Drawn by	BJS	Date	July 2011	

Saved 12–20–2012, 1:06:10 PM by BJS
Print Date 12/20/2012 1:06:44 PM by BILL J. SEXSON
Q:\2011\11114\000\11114–000–11C–MISC PAVING DTLS