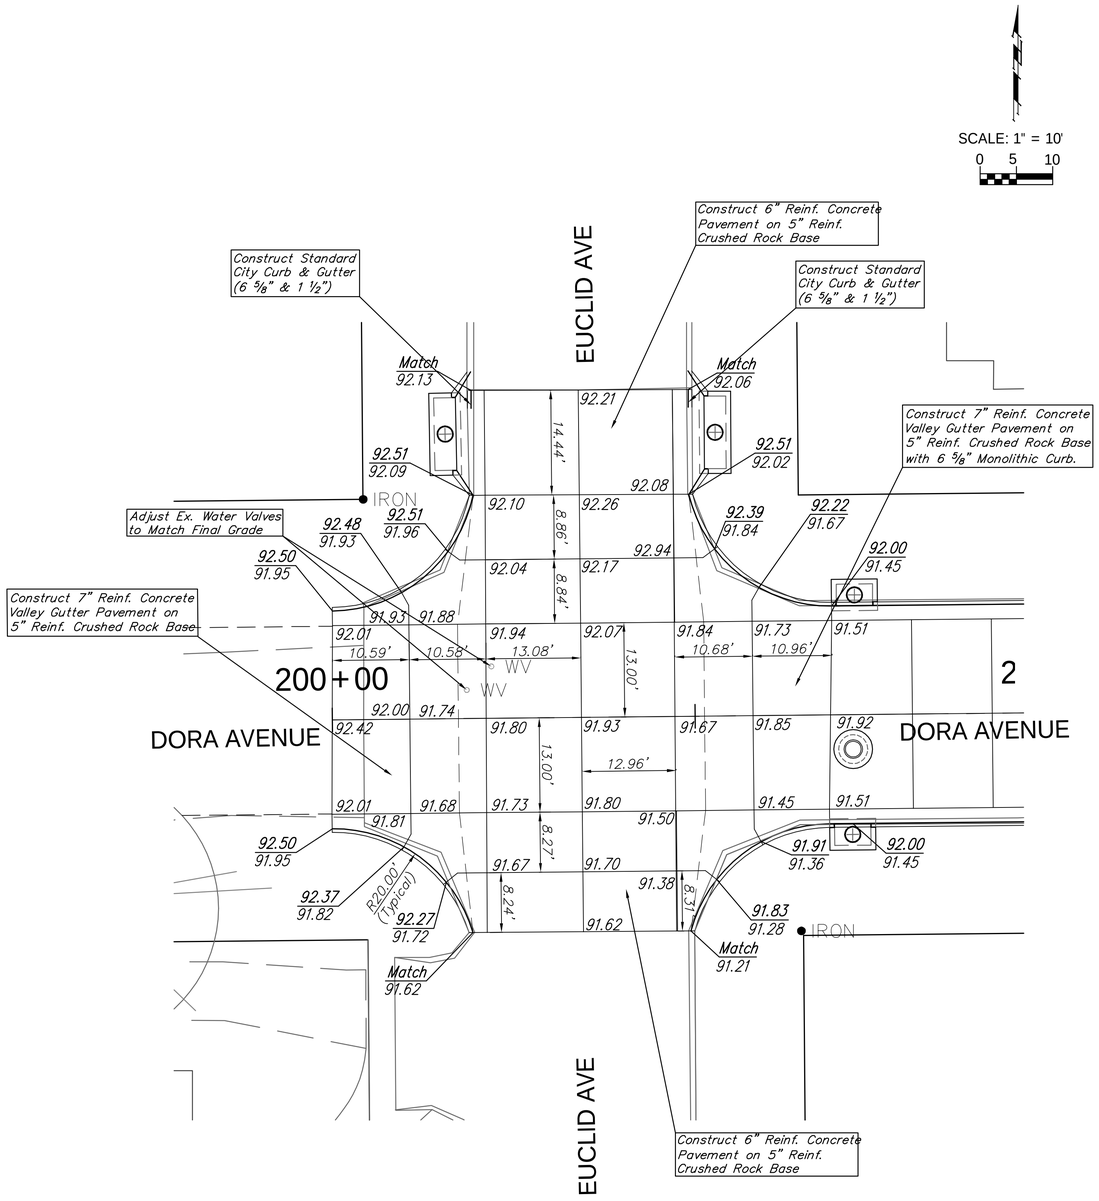

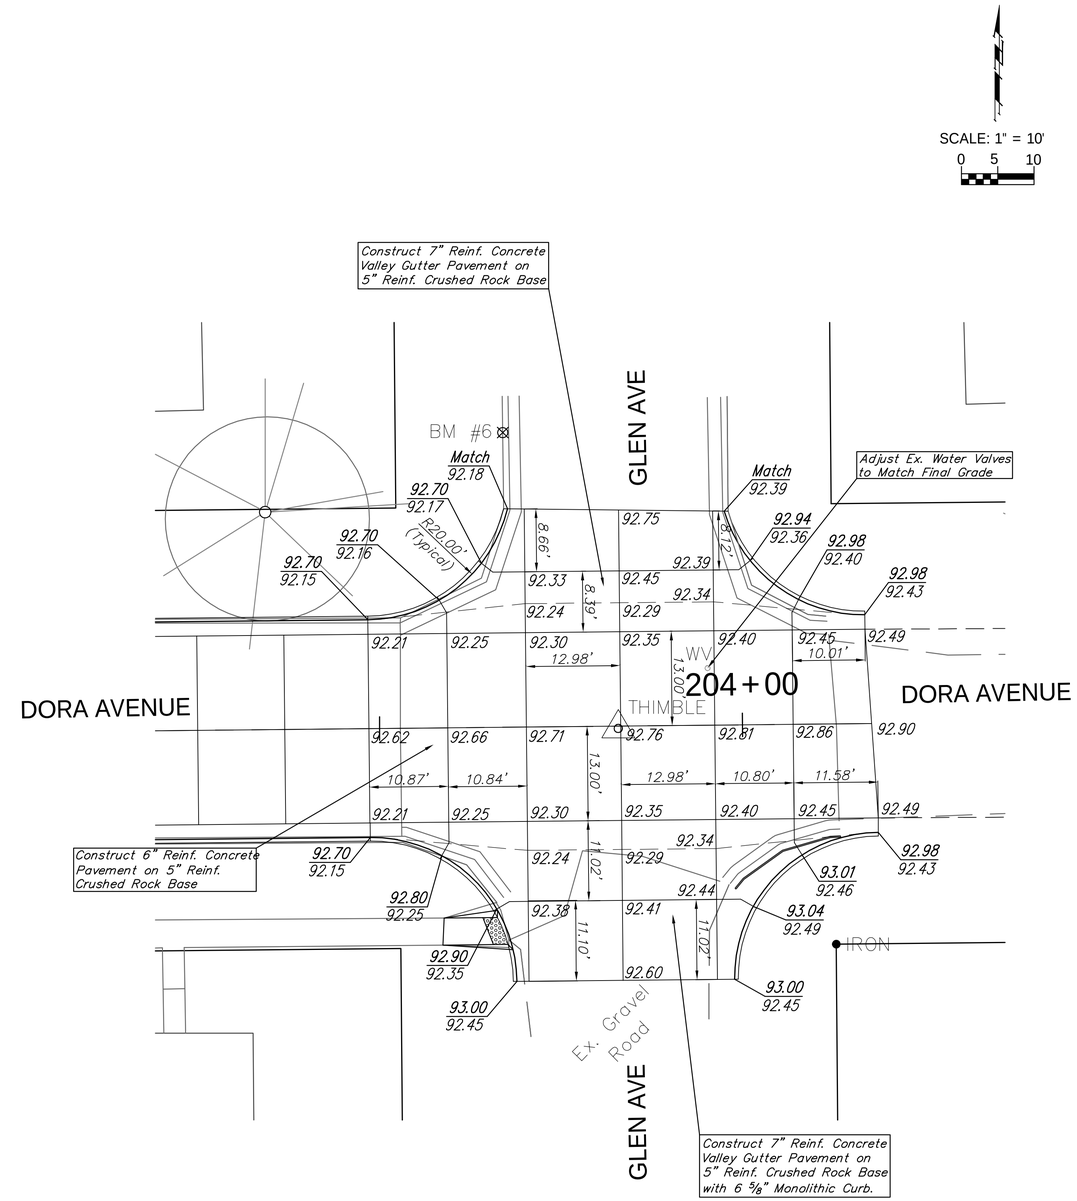

Drawing File: E:\Projects\Meridian Drainage\Land\dwg\Drainage Base.dwg {Int 03}

January 2013

Design: TPV
Drawn: STAFF
Approved: TPV
Scale: NOTED

Project No. 0802E038 CAPITAL IMPROVEMENT PROJECT

EUCLID & GLENN INTERSECTION
JOINT & GRADING PLANS

MERIDIAN AVENUE DRAINAGE OUTFALL PROJECT

Baughman Company , P.A.
315 Ellis St Wichita, KS 67211 P 316-262-7271 F 316-262-0149
ENGINEERING | SURVEYING | PLANNING | LANDSCAPE ARCHITECTURE

SHEET 72 OF 119