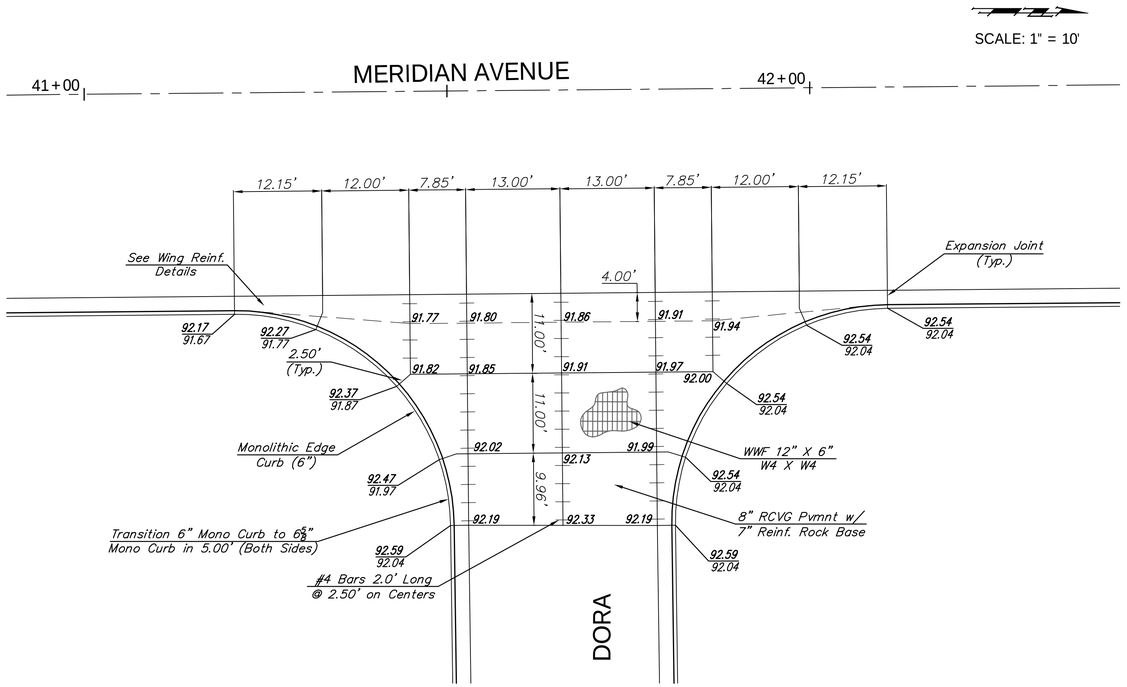

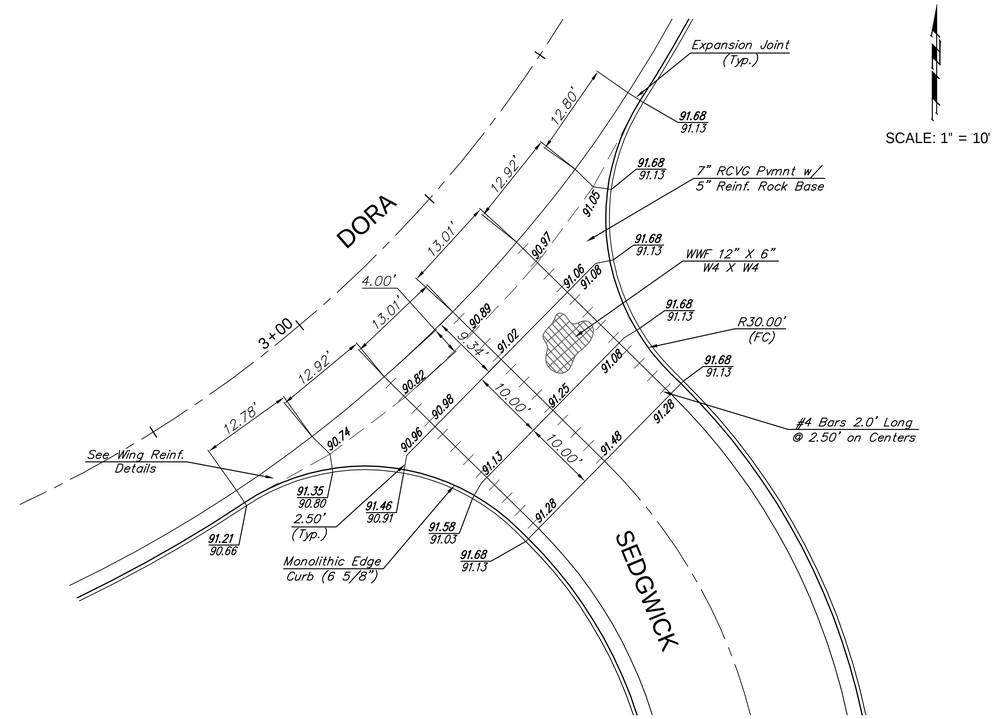

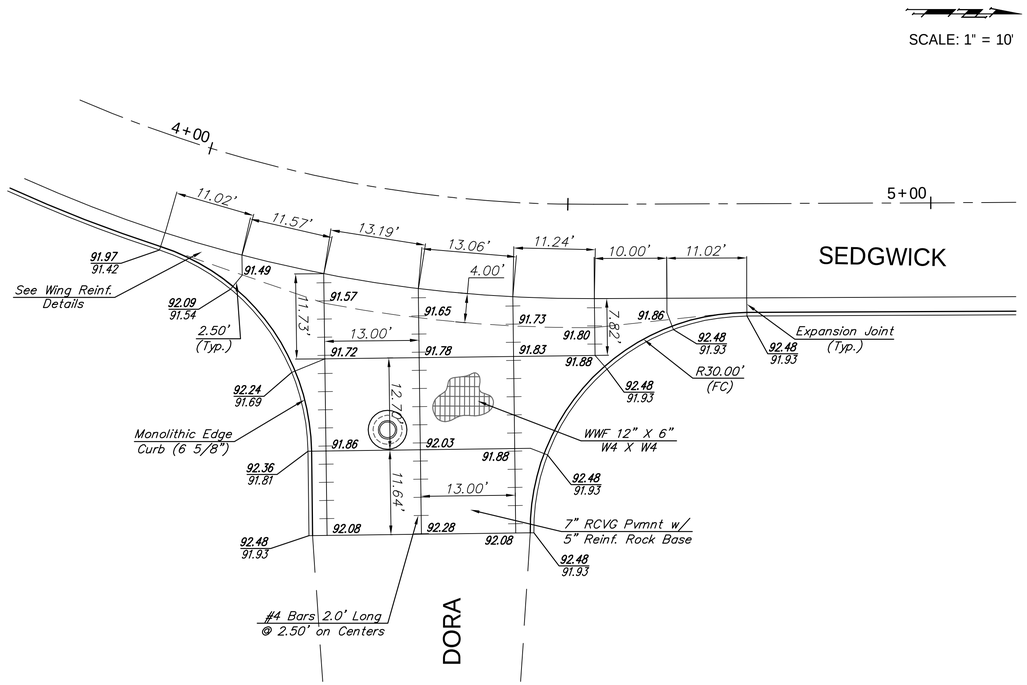

Drawing File: E:\Projects\Meridian Drainage\Land\dwg\Drainage Base.dwg (Valley Gutter)

January 2013

Design: TPV Drawn: STAFF Approved: TPV Scale: NOTED	Project No. 0802-E038 CAPITAL IMPROVEMENT PROJECT DORA & SEDGWICK VALLEY GUTTER DETAILS MERIDIAN AVENUE DRAINAGE OUTFALL PROJECT	Baughman Company , P.A. 315 Ellis St Wichita, KS 67211 P 316-262-7271 F 316-262-0149 Baughman ENGINEERING | SURVEYING | PLANNING | LANDSCAPE ARCHITECTURE