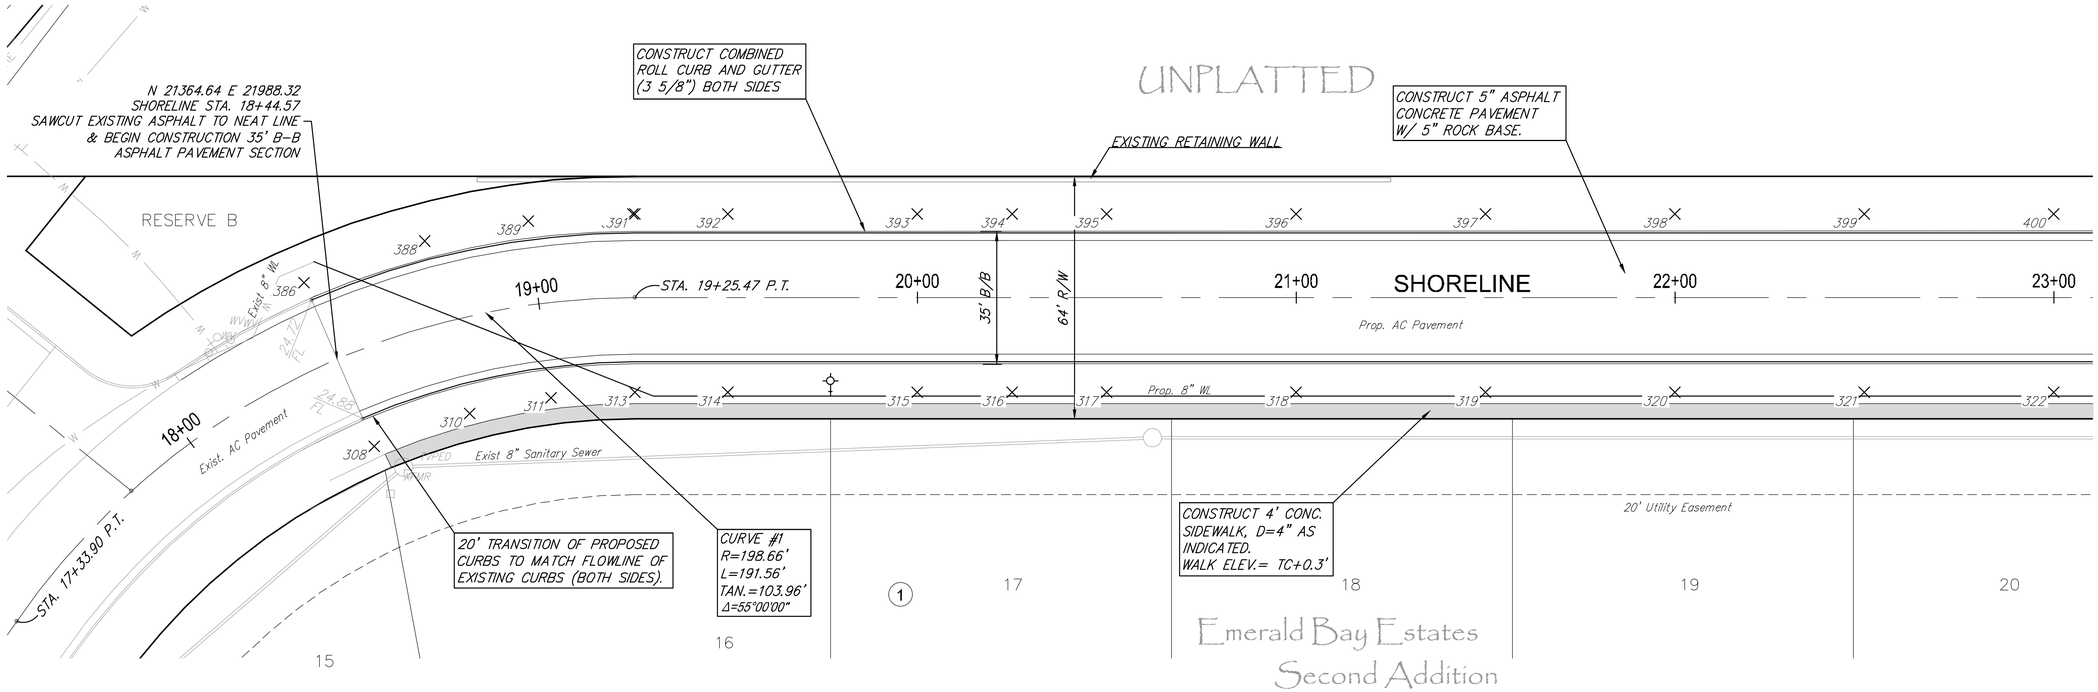

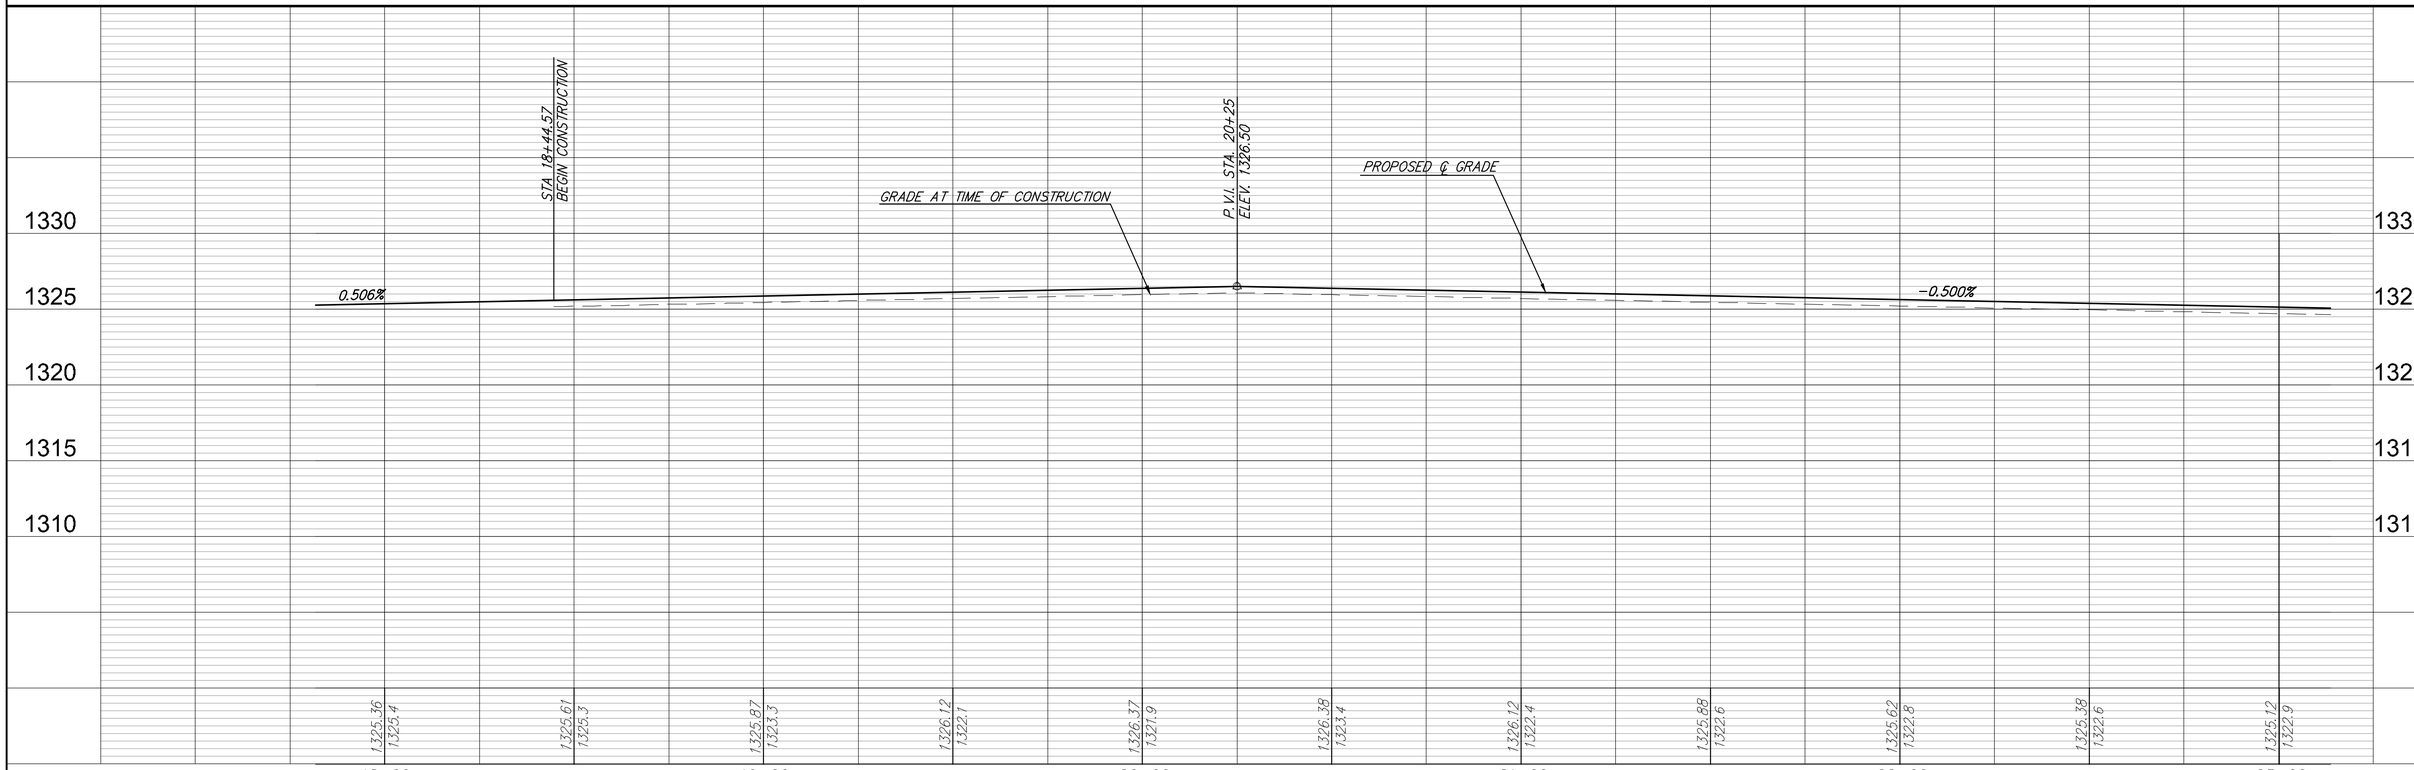

Ruggles & Bohm, P.A.
Engineering, Surveying, Land Planning
1724 Hillside
Wichita, Kansas 67213
(316) 264-4321
(316) 264-4321 fax
E-mail: info@rbkansas.com
www.rbkansas.com

DESIGN	AML
UTILITY	
DRAWN	AML
DATE	Oct. 8, 2012
REVISED	
REVIEW	
PROJECT NUMBER	472-84867
DRAWING FILE	ENGINEERING BASE [03 Line 1]

PAVING IMPROVEMENTS
SHORELINE
WICHITA, KANSAS

RB JOB 4005E

SHEET 3 OF 12