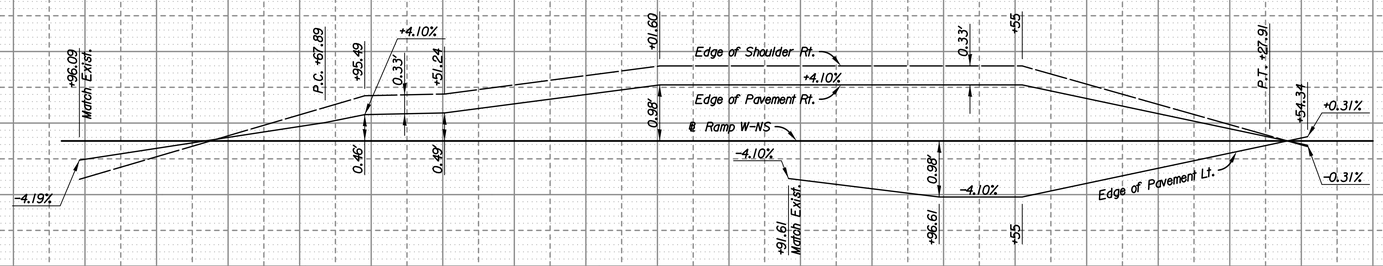

SUPERELEVATION DIAGRAM

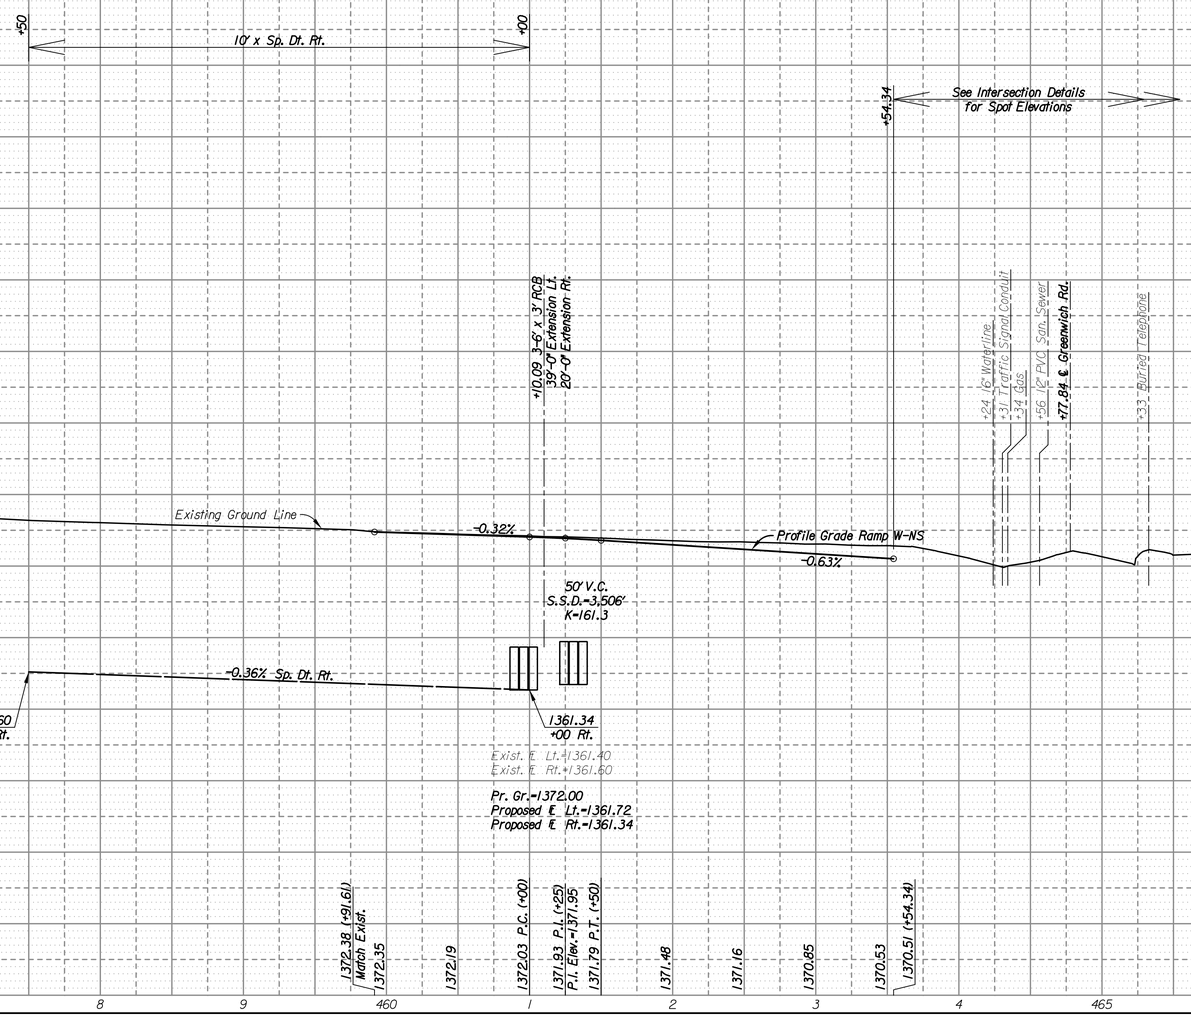

K-96 AND GREENWICH ROAD

RAMP W-NS PROFILE

STA. 460+00 TO STA. 463+54.34

C.O.W. PROJ. NO. 472-83066

PEC
PROFESSIONAL ENGINEERING CONSULTANTS, P.A.
303 SOUTH TOPEKA WICHITA, KS 67202
316-262-2691 www.pec1.com

Job No. 09521
Date Jan., 2014
Designed by JPS
Drawn by SVB

Plotted By: CP
FILE: I:\2009\09521\Ramp Profiles\09521-prr-amp-W-NS.dgn
Date: 12/30/2013 11:33:55 AM