STATE	PROJECT NO.	YEAR	SHEET NO.	TOTAL SHEETS
KANSAS	472-85066	2014	244	388

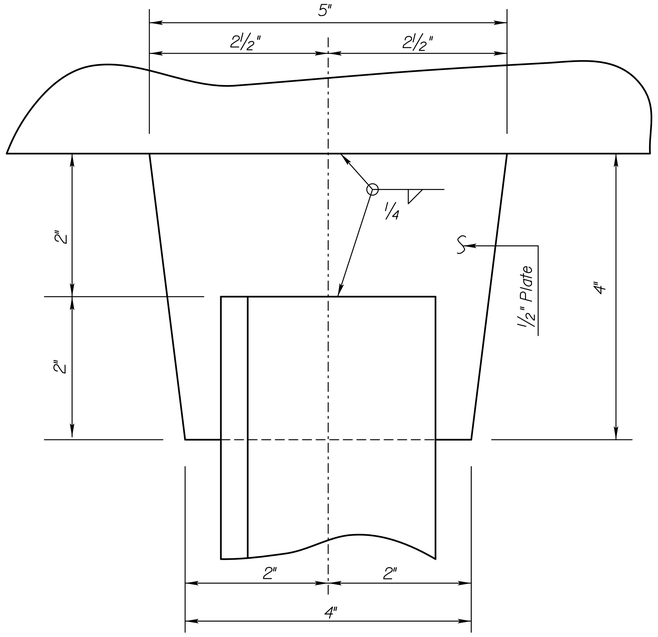

DETAIL D

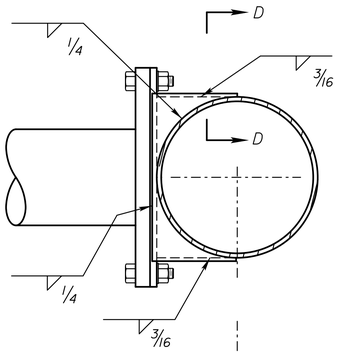

Section C-C

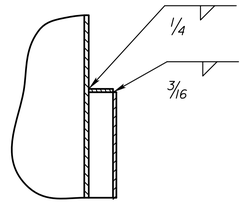

Section D-D

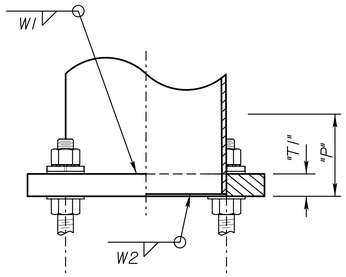

Elevation & Section

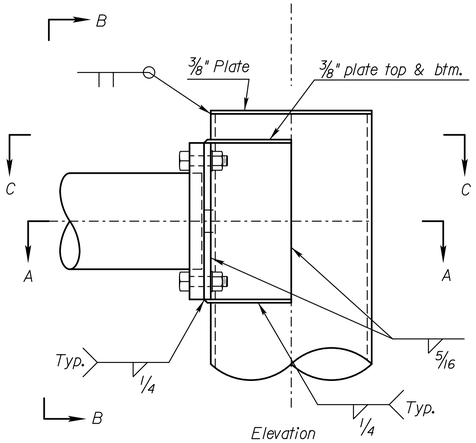

Elevation

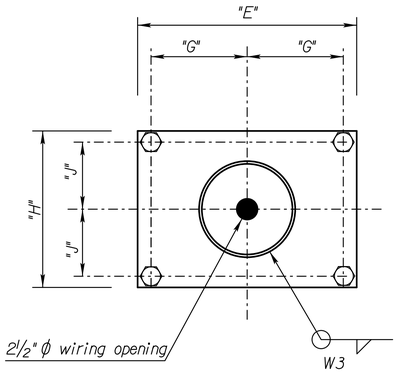

Section B-B

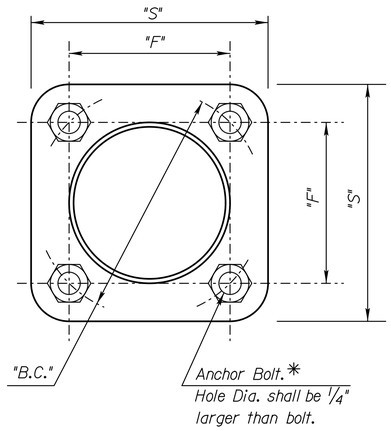

Plan

* Adhere to KDOT Standard Specification 1600 (Grade 55)

DETAIL C

Design No.	R
1	36.875
2	58.75
3 thru 6	56.75

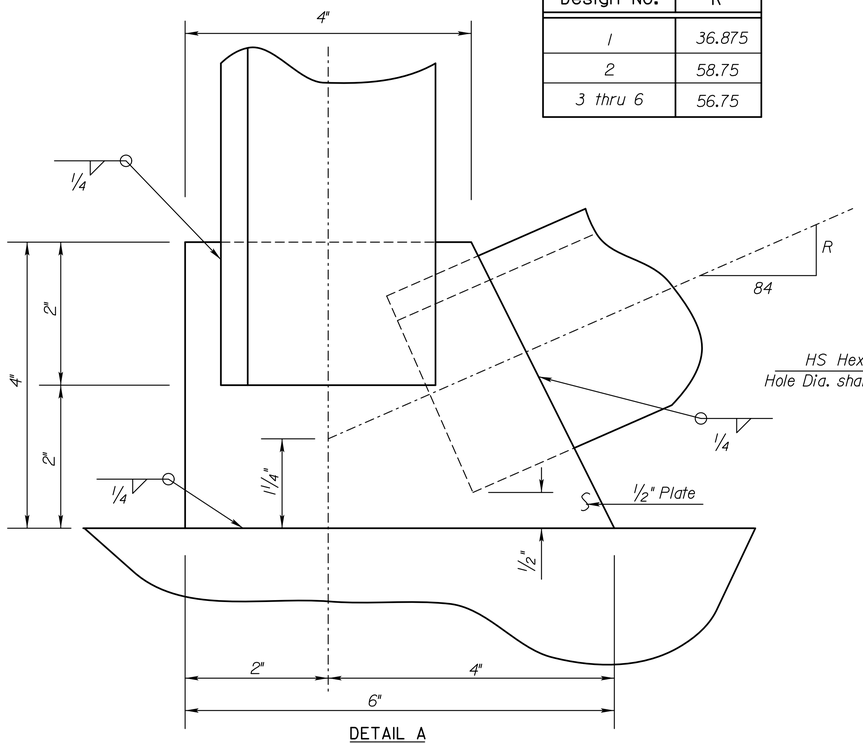

DETAIL A

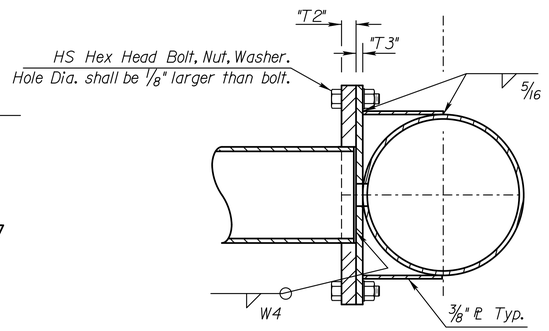

Section A-A

DETAIL B

NO.	DATE	REVISIONS	BY	APP'D
1	5/11/11	Anchor bolt note update	KPM	TLF

KANSAS DEPARTMENT OF TRANSPORTATION

STANDARD STRUCTURAL SIGN SUPPORTS
CANTILEVER TYPE OVERHEAD
STEEL SUPPORT DETAILS
UNIFORM TUBE ALTERNATE

SLI52C-02

FHWA APPROVAL			6-9-2011	APP'D	Terry L. Fleck		
DESIGNED	LES	DETAILED	LES	QUANTITIES		CADD	DJE
DESIGN CK.	MAG	DETAIL CK.	MAG	QUAN.CK.		CADD CK.	LES

Std. Base File:
Plotted By: qp
Plot Location:
File: I:\2009\09521\Overhead Signing - KDOT\EN357001\POS27.dgn
Plot Date: 30-DEC-2013 16:22