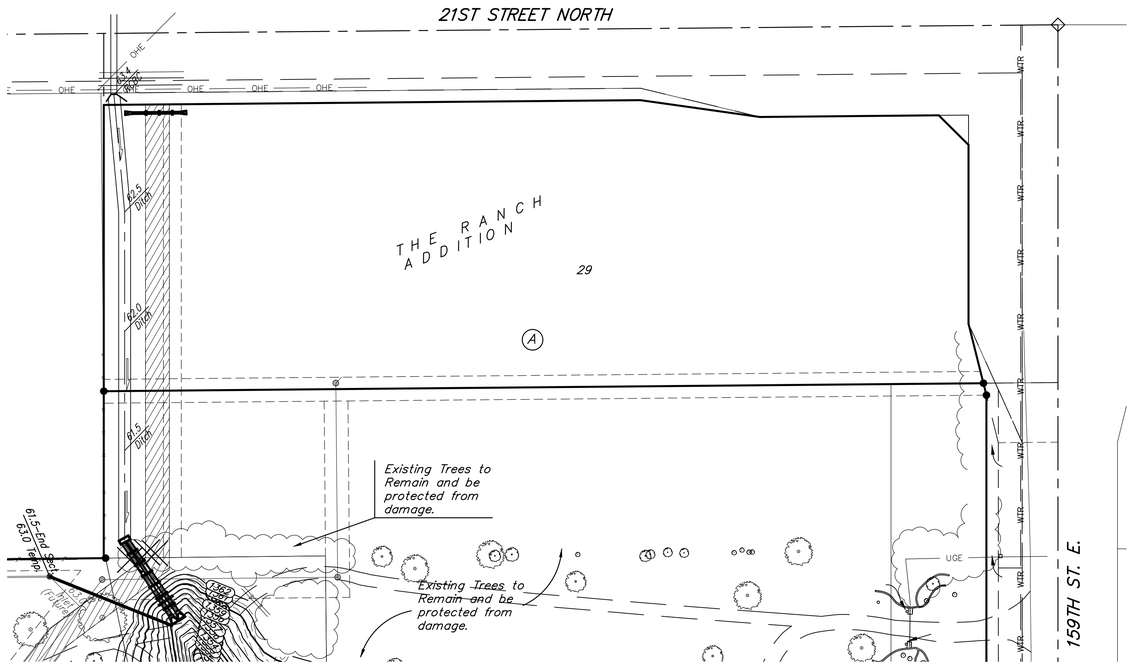

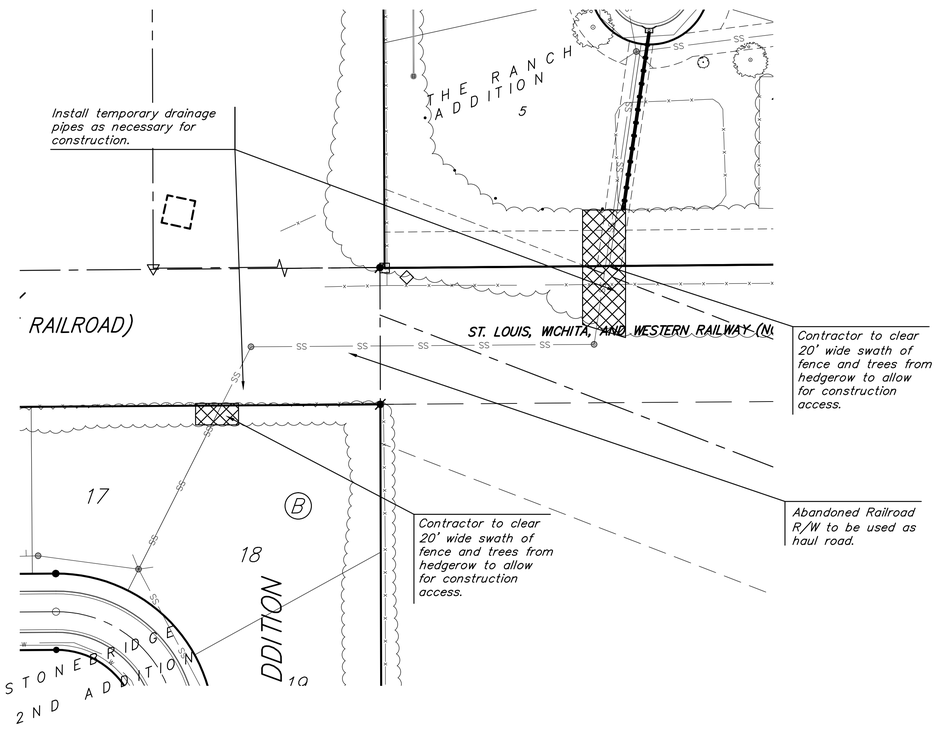

60 0 60

Indicates tree to be removed by contractor. To be paid for as lump sum bid item "Site Clearing"

All other trees shall remain and be protected from damage during construction. Overhanging limbs shall be trimmed by the Contractor only as necessary for construction and with approval of the Engineer. Cost of tree trimming to be included in bid item "Site Clearing"

Baughman

The Ranch Addition

CLEARING PLAN

STORM WATER DRAIN #391

Baughman Company, P.A. 315 Ellis St. Wichita, KS 67211 P 316.262.7271 F 316.262.6149
ENGINEERING | SURVEYING | PLANNING | LANDSCAPE ARCHITECTURE

PROJECT NUMBER 468.84291	DESIGN AEG / DRAWN JAK/TMS
REVISIONS:	APPROVED / DATE 01/14
	SCALE Noted
	SHEET 29 OF 40

SWD PLANS.dwg 12-11-E840