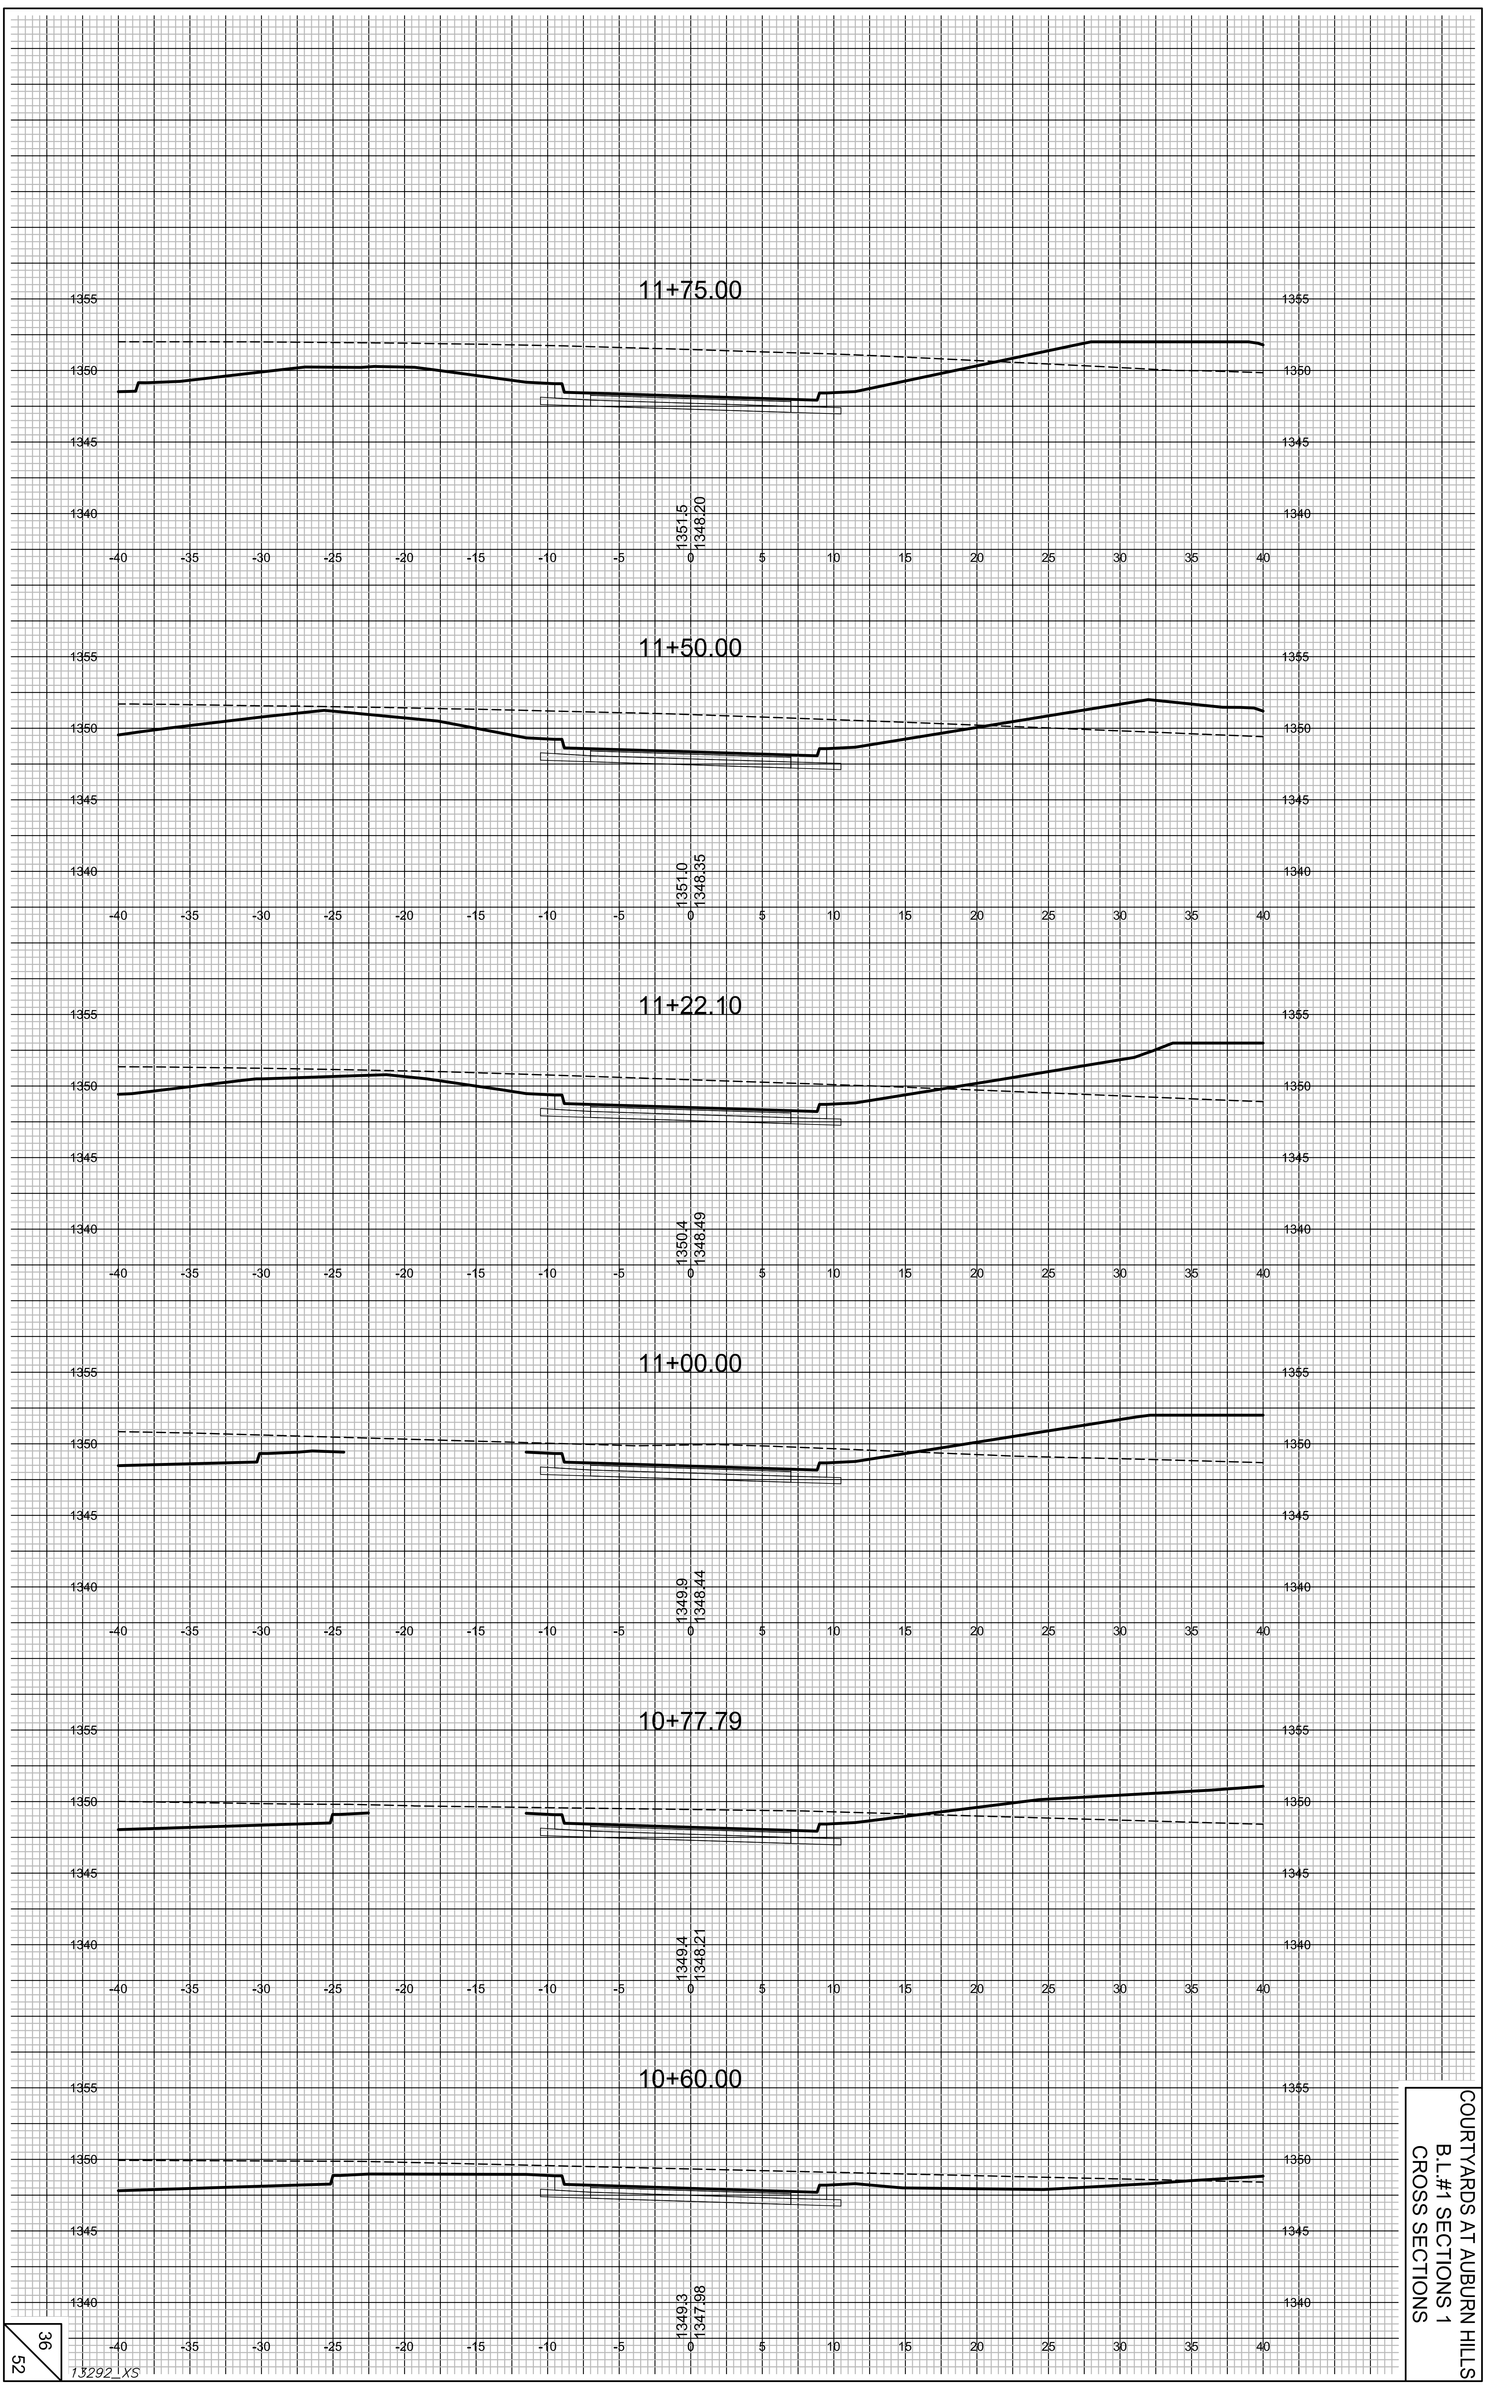

COURTYARDS AT AUBURN HILLS
B.L.#1 SECTIONS 1
CROSS SECTIONS

36
52

13292_XS