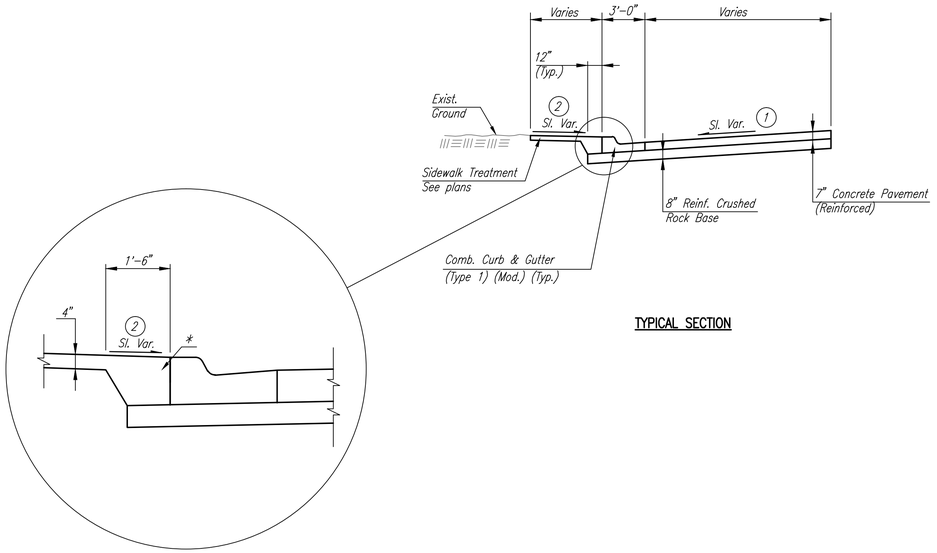

CONCRETE SIDEWALK
THICKENED EDGE
DETAIL (TYP.)

TYPICAL SECTION

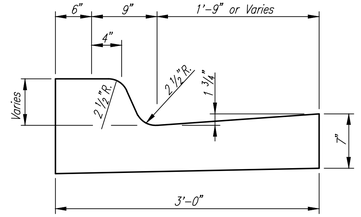

COMBINED CURB & GUTTER
(TYPE 1) (MODIFIED) (SPECIAL)

(1) *Slope Varies. See Intersection Details for Spot Elevations.*

* *The additional thickness of concrete adjacent to combined Curb & Gutter will not be paid for directly but is considered Subsidiary to the Sidewalk Treatment Quantities.*

(2) *Maximum Allowable Cross-Slope = 2.0%*

PEC PROFESSIONAL ENGINEERING CONSULTANTS, P.A.
303 SOUTH TOPEKA WICHITA, KS 67202
316-262-2691 www.pec1.com

PRINTS ISSUED

DATE	PURPOSE	NO.
04.29.13	FIELD CHECK	
05.31.13	OFFICE CHECK	
12.23.13	FOR CONSTRUCTION	

DOUGLAS AVE. BUS
FACILITY IMPROVEMENTS
(472-85080)
WICHITA, KS

LawKingdon Architecture
Engineering · Planning · Interiors · Landscapes

LawKingdon Architecture
345 RIVERVIEW,WICHITA,KS 67203
Phone (316) 268-0230 Fax: (316) 268-0205
CONTACT: Jeffery A. Best, ASLA

PROJECT NUMBER:
12856

SHEET TITLE:
TYPICAL SECTION

SHEET NUMBER:
C1

Saved 12-17-2013 2:37:30 PM by CP
Plot Scale 1:1 12-18-2013 9:08:16 AM by CP