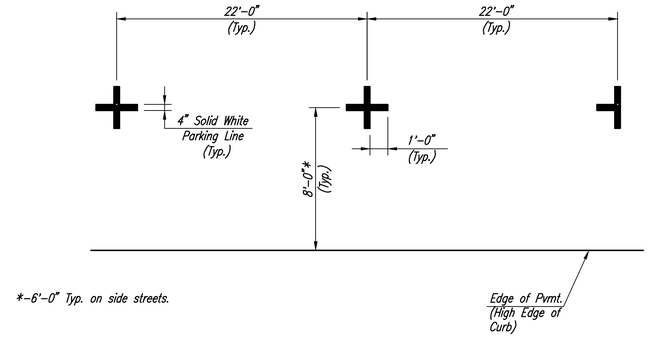

PARALLEL PARKING DETAIL

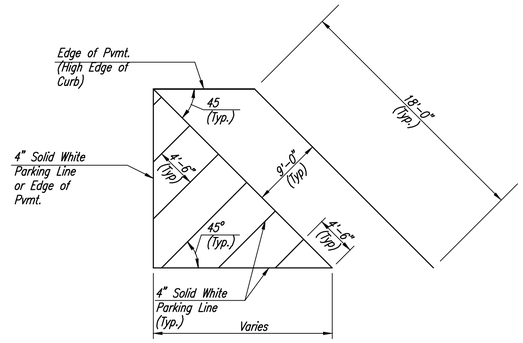

ANGLE PARKING DETAIL

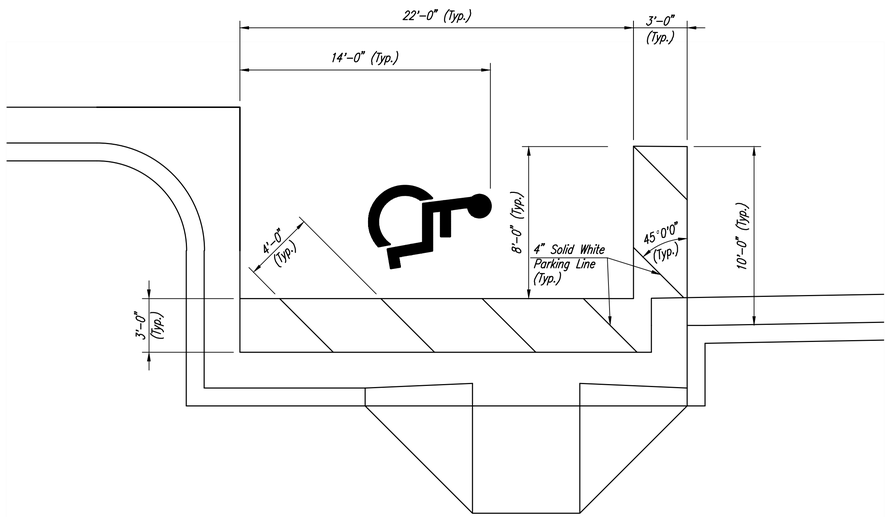

HANDICAP PARALLEL PARKING DETAIL

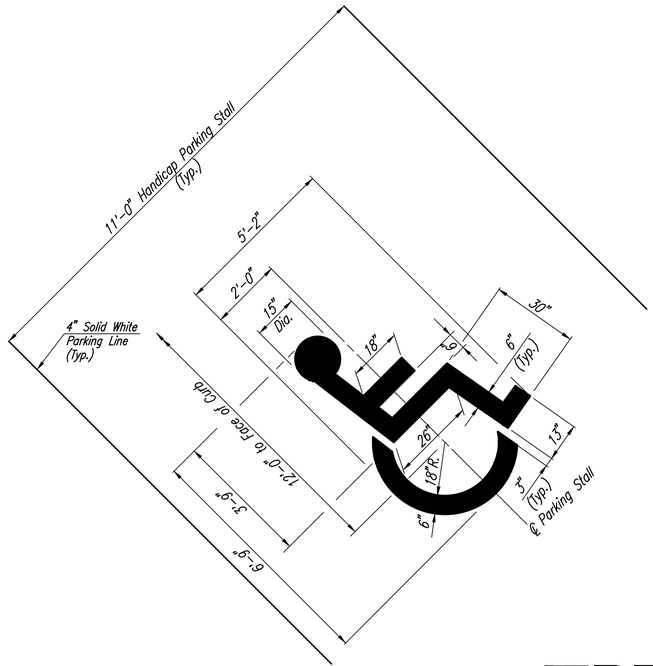

HANDICAP SYMBOL (WHITE)
(Typ. Angle Parking Stall Shown)

PRINTS ISSUED

DATE	PURPOSE	NO.
04.29.13	FIELD CHECK	
05.31.13	OFFICE CHECK	
12.23.13	FOR CONSTRUCTION	

DOUGLAS AVE. BUS
FACILITY IMPROVEMENTS
(472-85080)
WICHITA, KS

LawKingdon Architecture
Engineering · Planning · Interiors · Landscapes

LawKingdon Architecture
345 RIVERVIEW,WICHITA,KS 67203
Phone (316) 268-0230 Fax: (316) 268-0205

©

CONTACT: Jeffery A. Best, ASLA

PROJECT NUMBER:
12856

SHEET TITLE:
MARKING DETAILS

SHEET NUMBER:
C42

PEC PROFESSIONAL ENGINEERING CONSULTANTS, P.A.
303 SOUTH TOPEKA WICHITA, KS 67202
316-262-2691 www.pec1.com

Saved 12-17-2013 10:27:22 AM by CP
Plot: Scale 1:1 12-18-2013 8:58:29 AM by CP
I:\2012\12738\FINAL PLANS\PEC PROPOSED MARKING DETAILS