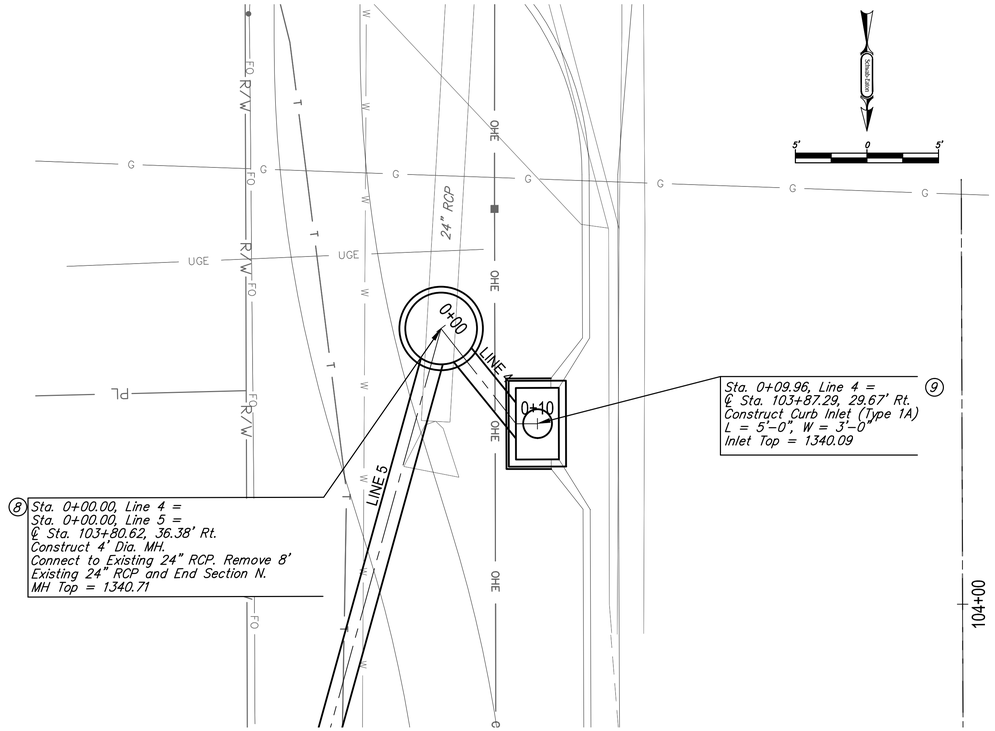

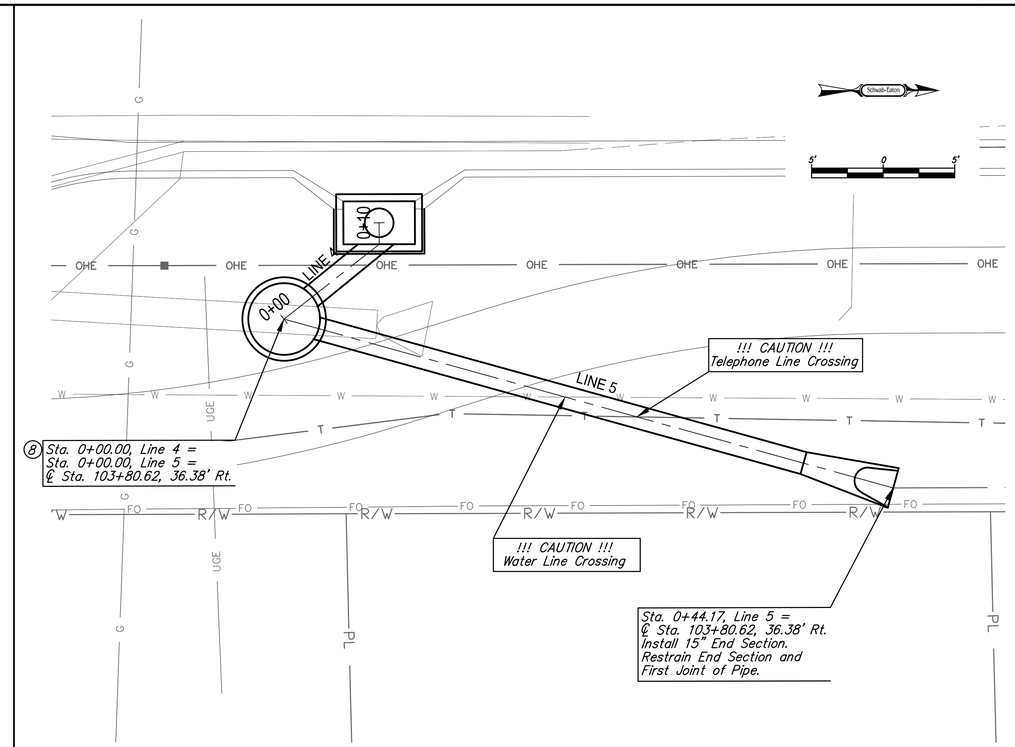

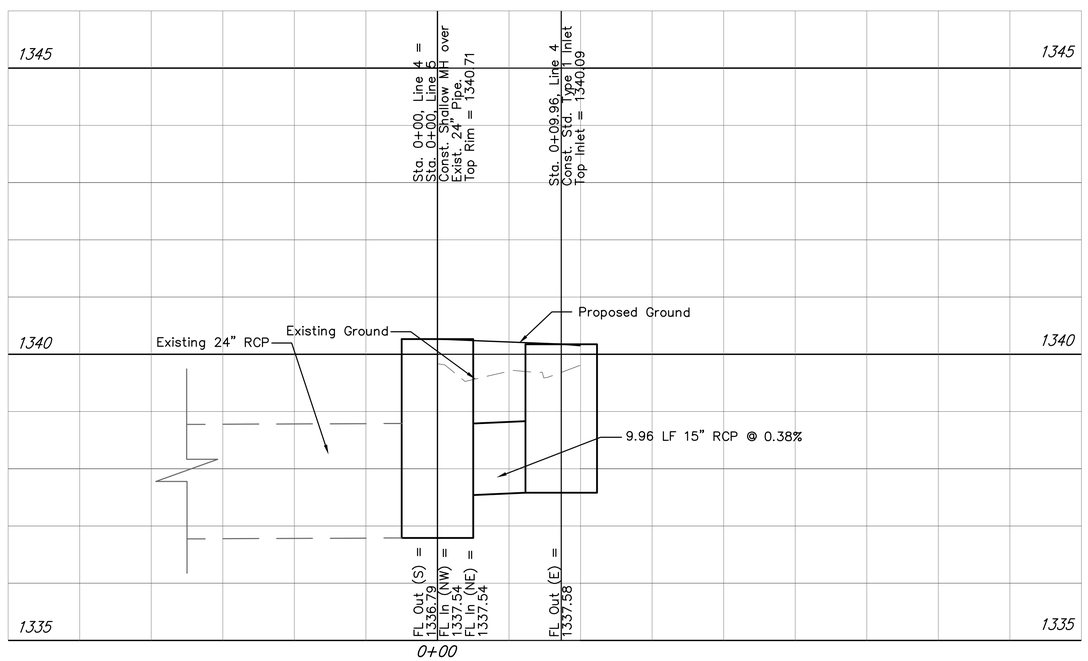

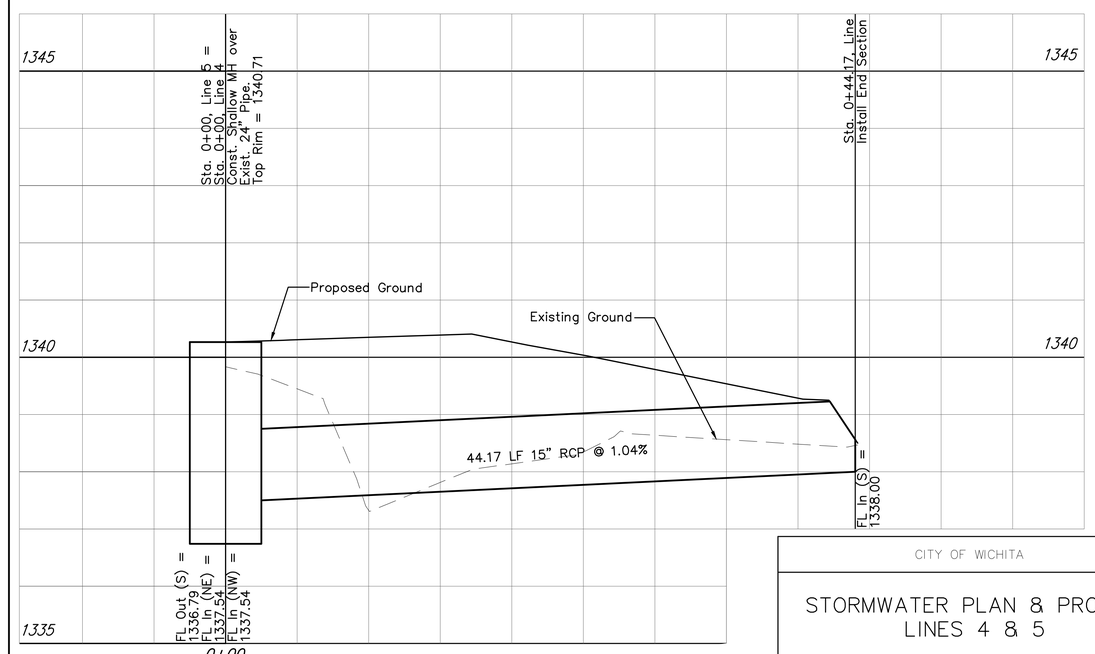

CITY OF WICHITA

STORMWATER PLAN & PROFILE LINES 4 & 5

Schwab Eaton
8615 W. Frazier Lane, Suite 2
Wichita, KS 67212
Phone: 316-722-4472

DESIGNED	ABS	DRAWN	PLM	SCALE	SHEET NO.
CHECKED	ABS/CDM	DATE	04/14	1"=5'	37