BENCHMARK:
BM #1: "□" Cut on top of curb, east side of Ridgehurst, adjacent to common front lot corner of Lots 6 & 7, Block E, Stonebridge 2nd Addition.
ELEV. = 1348.51 NGVD29

BM #2: "□" Cut on top of curb, south side of Sundance, near end of pavement in front of Lot 6, Block 3, Savannah at Castle Rock Ranch 7th Addition.
ELEV. = 1347.33 NGVD29

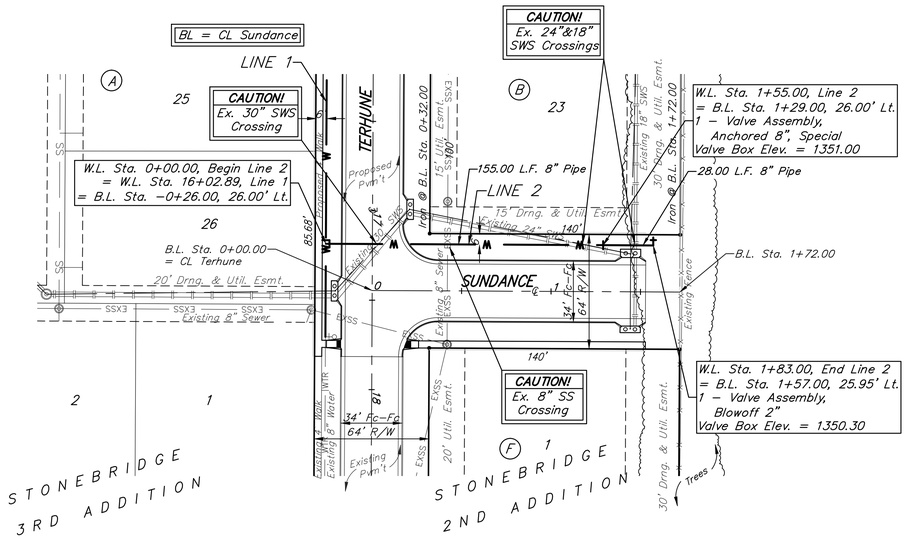

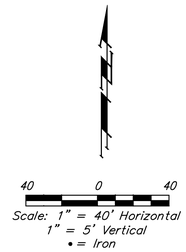

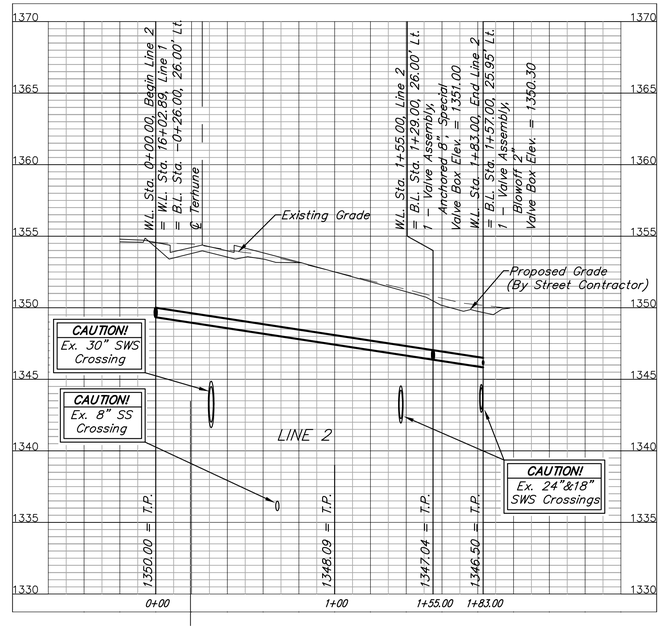

Baughman

STONEBRIDGE 2ND/3RD ADD. PH. 3

LINE 2

WATER DISTRIBUTION SYSTEM

Baughman Company, P.A. 315 Ellis St. Wichita, KS 67211 P 316-262-7271 F 316-262-0149
ENGINEERING | SURVEYING | PLANNING | LANDSCAPE ARCHITECTURE

PROJECT NUMBER	
REVISIONS:	
DESIGN TJW	DRAWN TMS
APPROVED	DATE 09/14
SCALE Noted	
SHEET 7 OF 15	

E:\Projects\Stonebridge 3rd_11-01-P763\Engineering\Phase 3\Wtr 06-08-06-E638.dwg