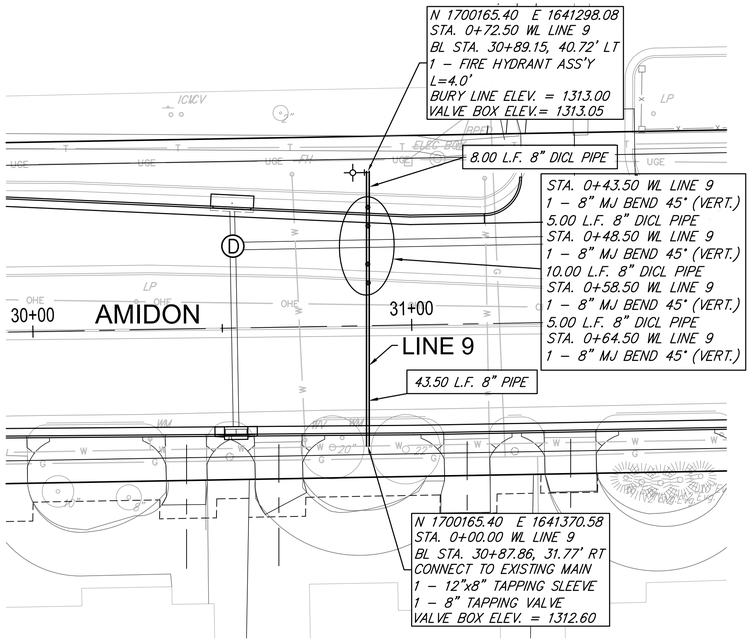

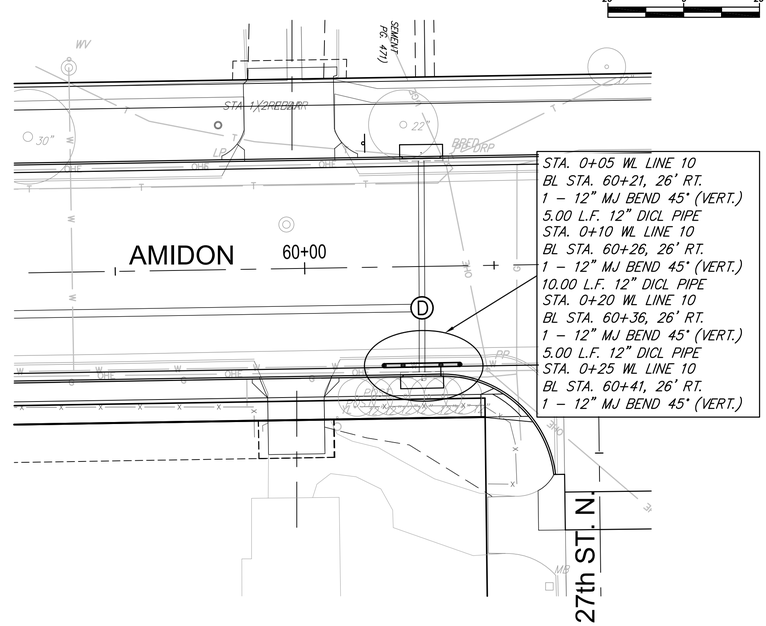

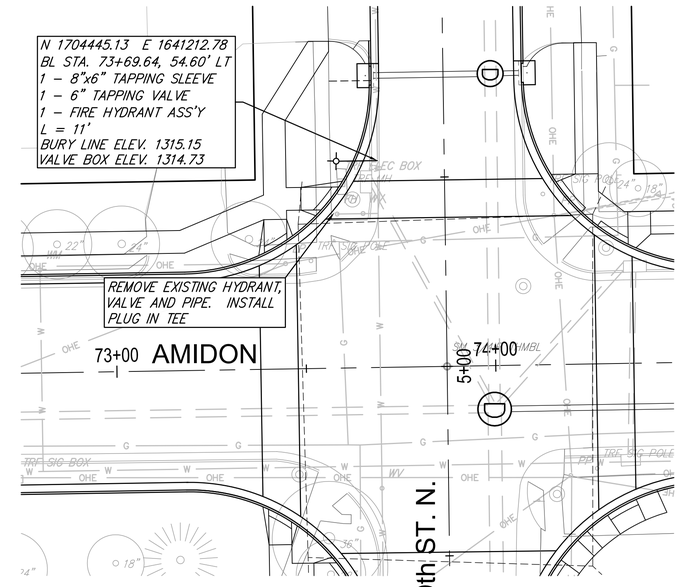

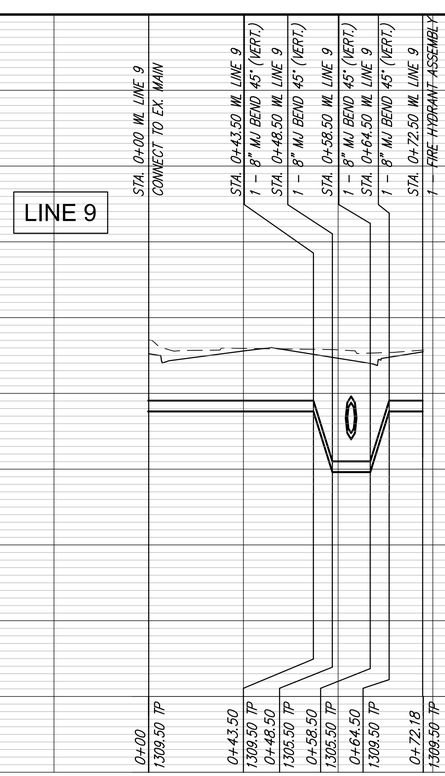

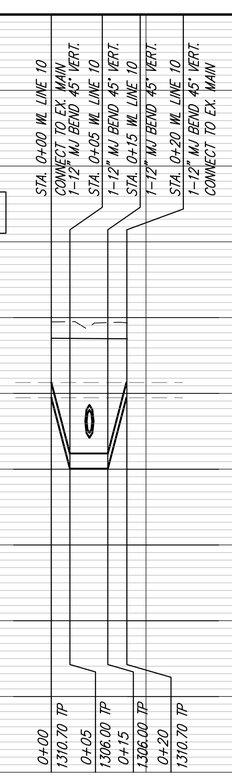

KENNETH W. LEE
LICENSED
15373
10/23/14
KANSAS
PROFESSIONAL ENGINEER

RUGGLES BOHM
ENGINEERING | SURVEYING | LANDSCAPE ARCHITECTURE | GOVERNMENT
1551 N. WATER | WICHITA, KANSAS 67203 | P 316.264.8486 | F 316.264.1042
WWW.RUGGLESBOHM.COM

REVIEW	--
DATE	Oct. 23, 2014
DESIGN	KWL
DRAWN	RA
PROJECT NUMBER	472–84914
DRAWING FILE	ENGINEERING BASE {WTR 5}

AMIDON IMPROVEMENTS
WATER LINE
WICHITA, KANSAS

RB JOB 3647T

SHEET 43 OF 133