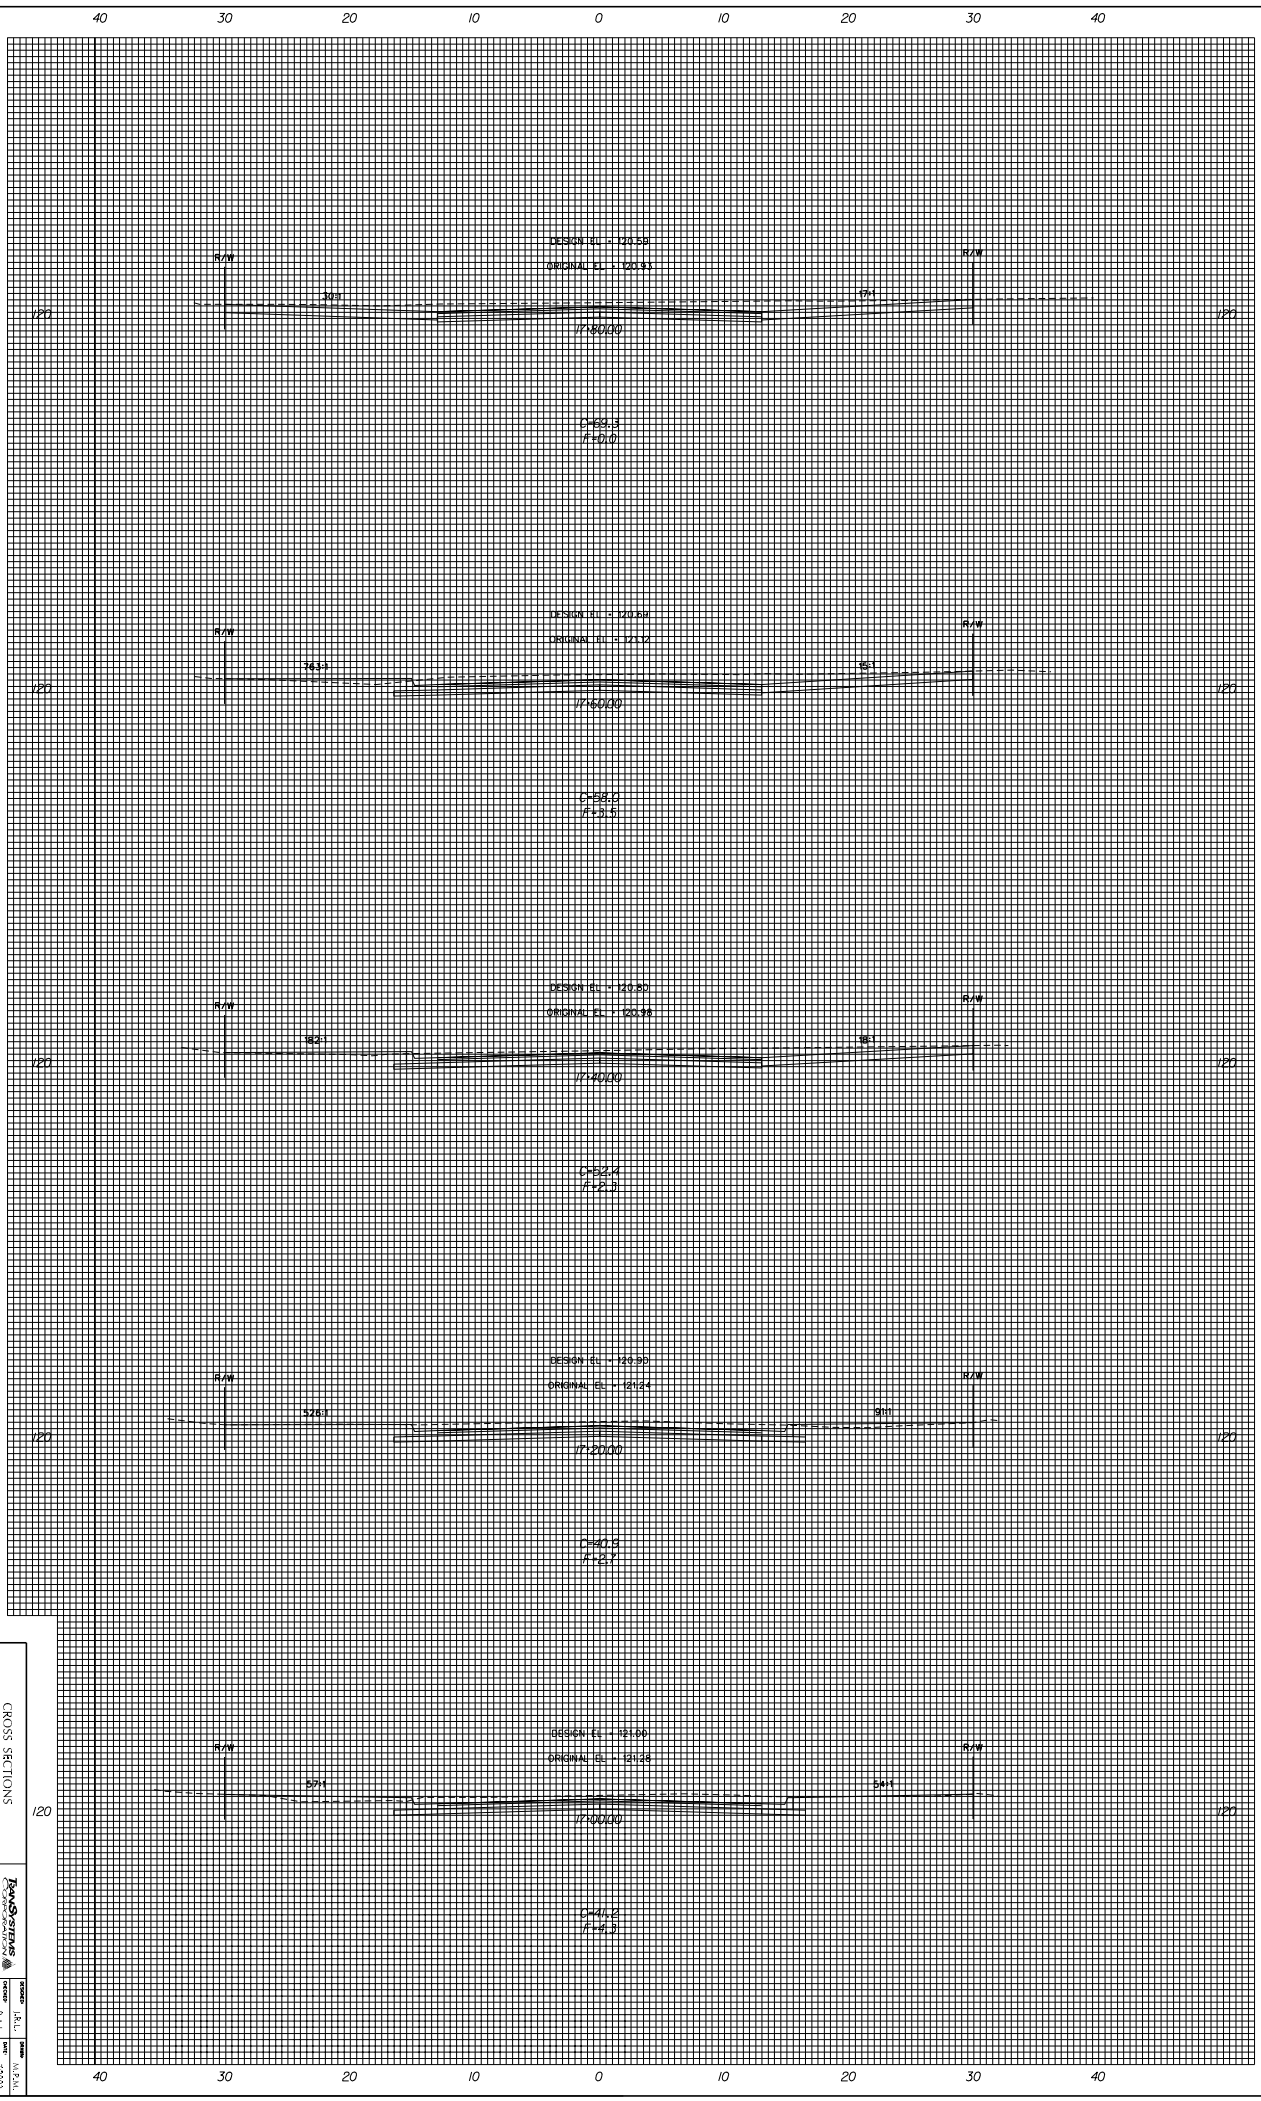


CROSS SECTIONS
Sta. 17+00.00 – Sta. 17+80.00


| | | | |
|---|---|---|---|
| DESIGNED | J.R.L. | DRAWN | M.R.M. |
| CHECKED | B.A.C. | DATE | 12/2013 |
| SCALE | 1" = 20' | SHEET NO. | 18 |