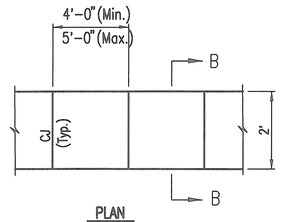

PLAN

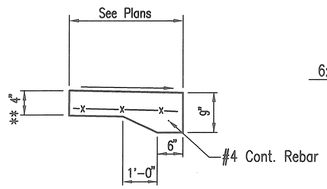

SECTION B–B

NOTE: Thickened edge only required at abutment to existing pavement.

** 4" SLAB THICKNESS UNLESS SPECIFIED OTHERWISE ON THE PLAN SHEET. 4000 PSI 28 DAY COMPRESSIVE STRENGTH (CLASS 1).

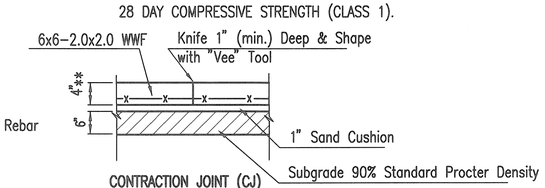

CONTRACTION JOINT (CJ)

Note: No sawn contraction joints will be allowed

CONCRETE PAVEMENT/MOW STRIP DETAILS

Note: Mow Strip shall be 2'–0" wide.

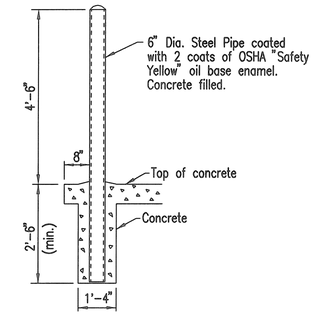

PIPE BOLLARD DETAIL

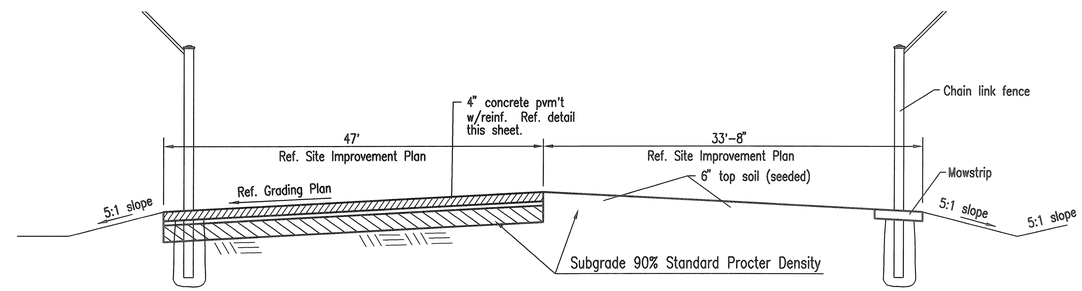

2 C6.0 EQUIPMENT PAD SECTION

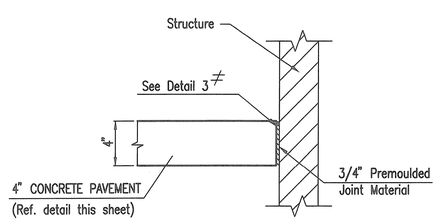

ISOLATION JOINT

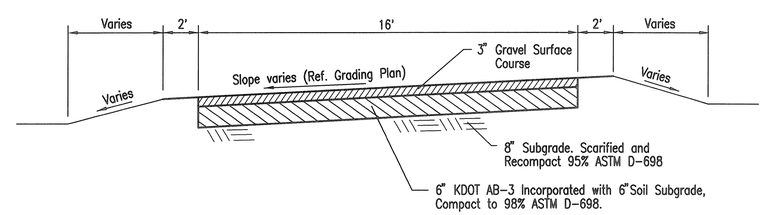

1 C6.0 ACCESS ROAD SECTION (GRAVEL DRIVE)

NOT TO SCALE

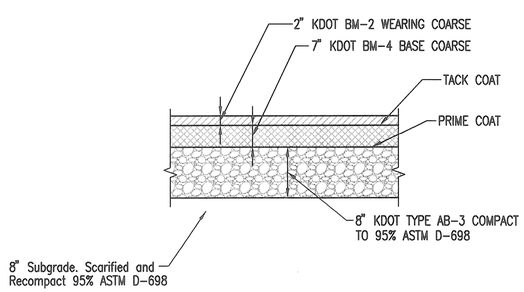

9" ASPHALT PAVEMENT

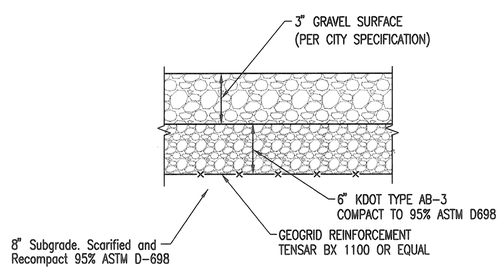

9" GRAVEL SURFACE

No.	Revision	By	Date

CITY OF WICHITA, KANSAS

MISCELLANEOUS DETAILS

WWTP #2 EMERGENCY POWER PROJECT
C.O.W. PROJECT NO. 468–84956

PEC
PROFESSIONAL ENGINEERING CONSULTANTS, P.A.
303 SOUTH TOPEKA WICHITA, KS 67202
316-262-2691 www.pec1.com

MATTHEW BILLINGSLEA LICENSED 20827 KANSAS PROFESSIONAL ENGINEER 2/27/15

Designed by MEB	Job No. 34–14229–001–0042	Sht. C6.0 of 36
Drawn by CAL	Date February 2015	

Saved 02-27-2015 10:37:09 AM by CAL
PAGE SCALE 1:1 02-27-2015 11:39:14 AM by CAL
U:\WichitaFiles\28414\14229\001\Wpd\MM\Drawings\14229-001-C6 Misc Details