STATE	PROJECT NO.	YEAR	SHEET NO.	TOTAL SHEETS
KANSAS	87 TE-0396-01	2014	63	68

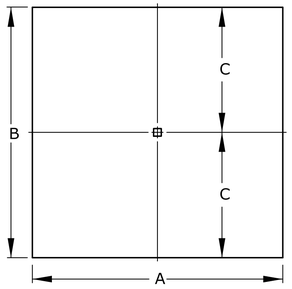

SIGN SIZE	A	B	C	T	AREA
6 X 6	6	6	3	0.063	0.25

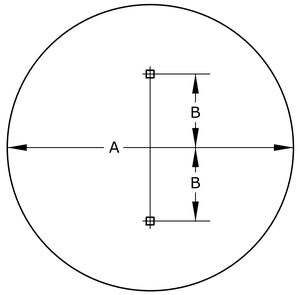

SIGN SIZE	A	B	T	AREA
36 DIA	36	12	0.080	7.07

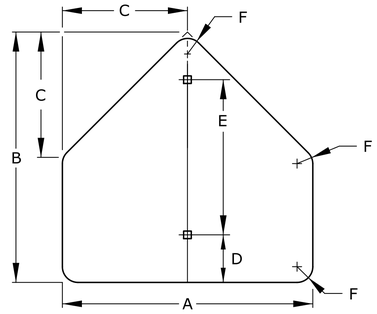

SIGN SIZE	A	B	C	D	E	F	T	AREA
30 X 30	30	30	15	3	24	48	0.080	4.69
36 X 36	36	36	18	6	24	2 1/4	0.080	6.75

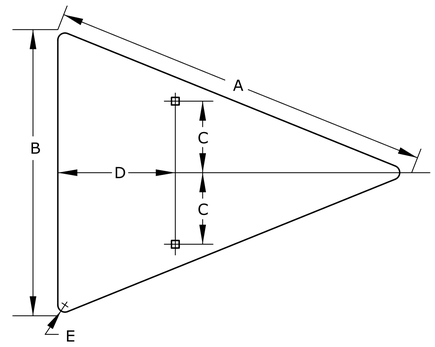

SIGN SIZE	A	B	C	D	E	T	AREA
48 X 36	48	36	9	14 3/4	2 1/4	0.125	5.56

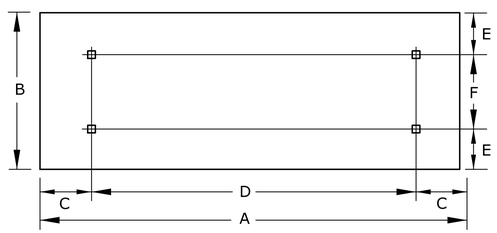

SIGN SIZE	A	B	C	D*	E	F	T	AREA
102 X 18	102	18	3	13 HOLES @ 8" SPACING	3	12	0.100	12.75

* 3/8" DIA. HOLES

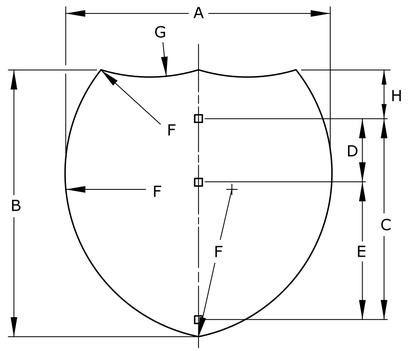

INDEPENDENT USE

DIMENSIONS										
SIZE	A	B	C	D	E	F	G	H	T	AREA
24 X 24	24	24	18	-	-	15	15	3	0.080	3.20
36 X 36	36	36	30	12	18	22.5	22.5	3	0.080	7.20
30 X 24	30	24	18	-	-	17	24	3	0.080	3.99
45 X 36	45	36	30	12	18	25.5	36	3	0.100	8.99

NOTES:
ALL HOLES ARE 3/8 " SQUARE, UNLESS OTHERWISE NOTED.
THE DIMENSION "T" IS THE THICKNESS OF THE ALUMINUM BLANK.

ALL DIMENSIONS ARE IN INCHES.

NO.	DATE	REVISIONS	BY	APP'D

KANSAS DEPARTMENT OF TRANSPORTATION

SIGN BLANK DETAILS FOR FLAT SHEET SIGNS

TE509 7/1/03

FHWA APPROVAL		7/22/2003	APP'D	Steven A. Buckley	
DESIGNED	D.D.G.	DETAILED	A.A.D.	QUANTITIES	TRACED
DESIGN CK.	S.A.B.	DETAIL CK.	D.D.G.	QUAN. CK.	TRACE CK.

KDOT Graphics Certified 01-18-2011

KDOT Graphics Certified

Plotted : 14-AUG-2014 14:25
Drawn By : ROAD
File : TE509.dgn