BENCHMARKS:
Chiseled square cut on top of headwall of R.C.B.C., 31.1' southeast of the most southerly corner of Lot 1, Block A, Falcon Falls 5th Addition & 36.6' northeast of the northeast corner of Lot 1, Block "A", Falcon Falls 6th Addition.
Elev. = 1349.83 NAVD88

Chiseled square cut on top of curb at west end of median, 89.6' south-southwest of the southwest corner of Lot 25, Block A & 86.2' south-southeast of the southeast corner of Lot 43, Block A.
Elev. = 1348.62 NAVD88

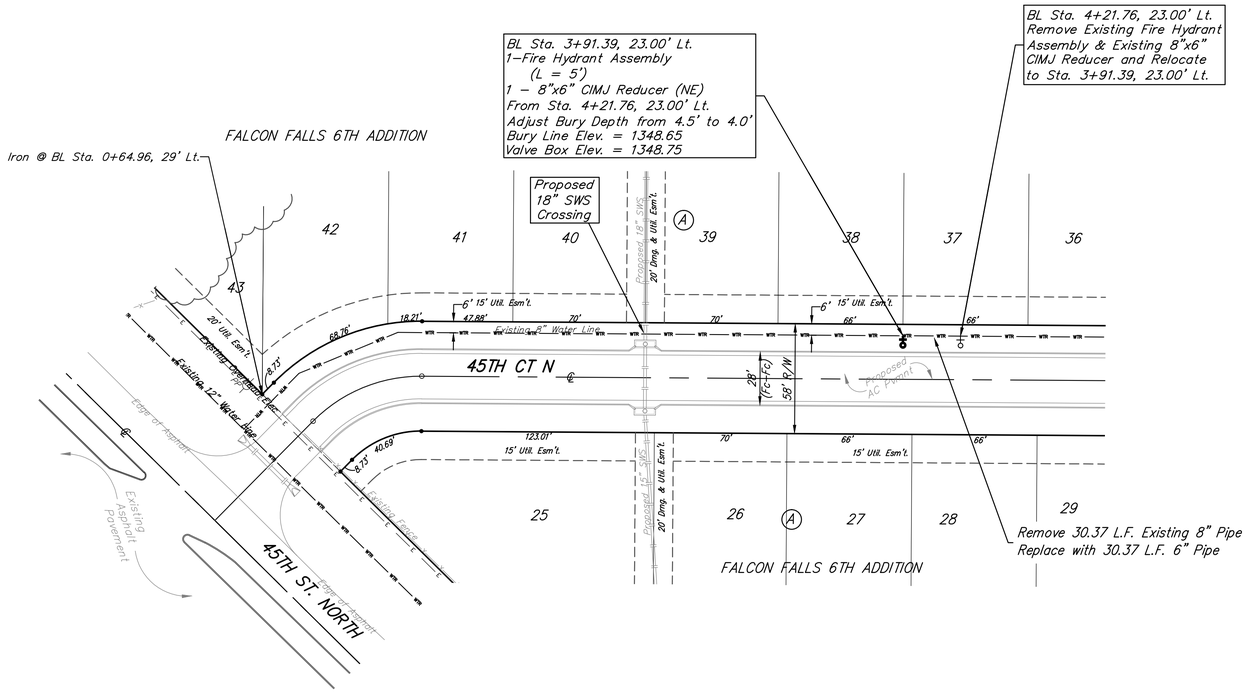

Baseline = 45TH Ct. N.

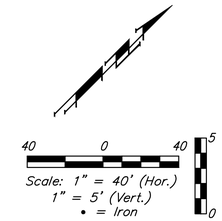

All costs for Fire Hydrant and fittings removal & replacement, including excavation, fittings, incidentals, backfill, and bury line adjustment shall be incidental to bid item. "Fire Hydrant Relocation."

All costs for 8" water line removal shall be incidental to bid item, "Pipe, WL 6"."

FIRE HYDRANTS REQUIRED					
LINE	STATION	BURY LINE ELEVATION	TOP OF PIPE ELEVATION	FIRE HYDRANT BURY REQUIRED*	VALVE STEM EXT. REQUIRED (ft)*
1	3+91.39	1348.65	1345.30	4.0'	

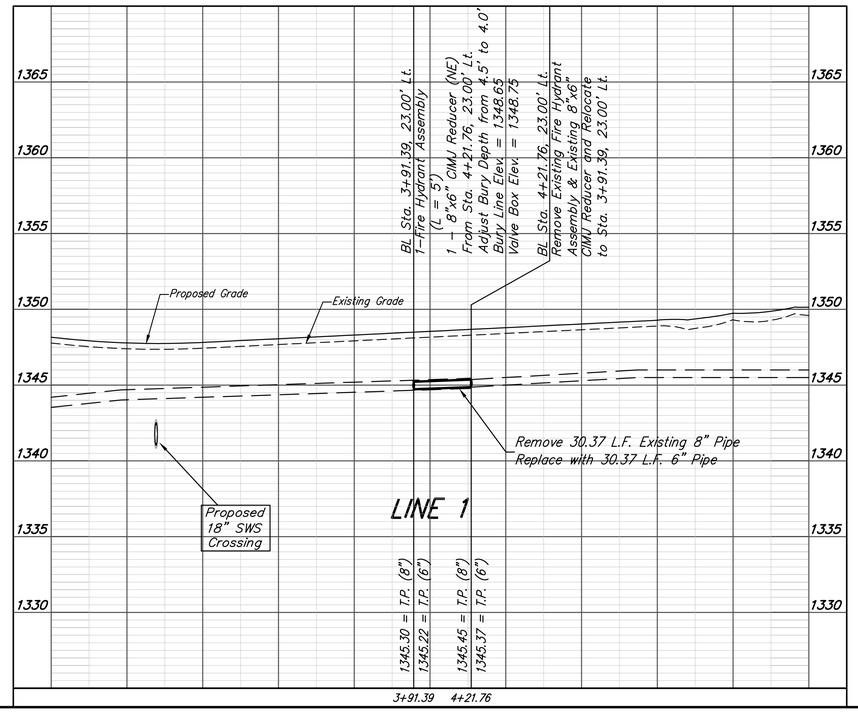

Baughman

Falcon Falls 6th Addition - Phase I
FIRE HYDRANT RELOCATION
Street Improvements

Baughman Company, P.A. 315 Ellis St. Wichita, KS 67211 P 316-262-7271 F 316-262-0149
ENGINEERING | SURVEYING | PLANNING | LANDSCAPE ARCHITECTURE

PROJECT NUMBER 472-
REVISIONS:

DESIGN AEG
DRAWN JAK
APPROVED
DATE 7/15
SCALE Noted
SHEET 11 OF 24

E:\Projects\Falcon Falls 5th_1402-P019\Engineering\Phase 1\Str_1404-E065\11_FH RELOACTION.dwg