FHWA REGION NO.	STATE	PROJECT NO.	YEAR	SHEET NO.	TOTAL SHEETS
7	KANSAS	472-85210	2015	12	28

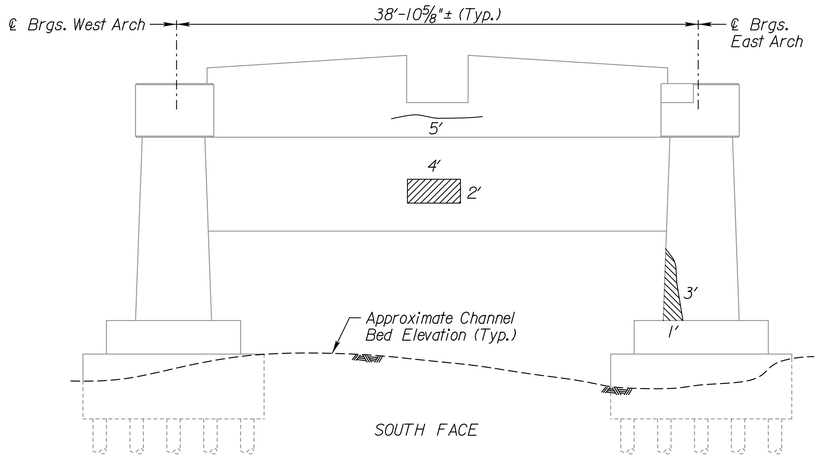

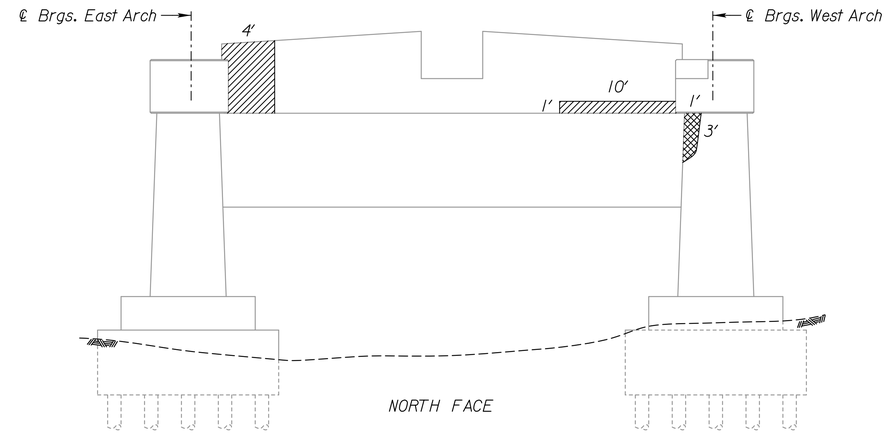

PIER 4

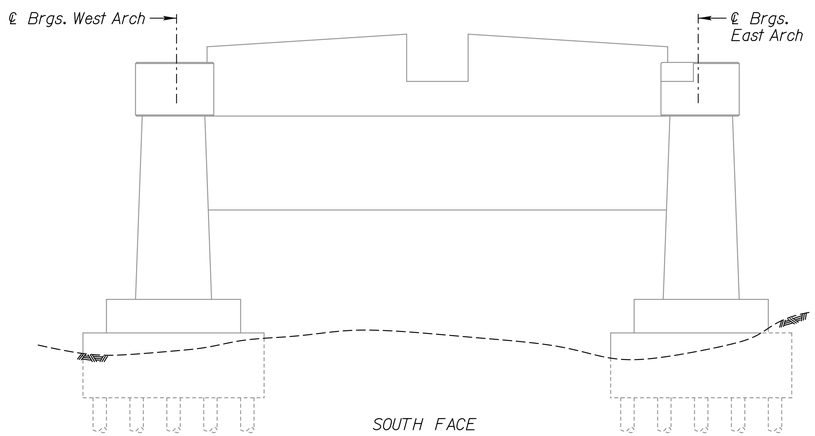

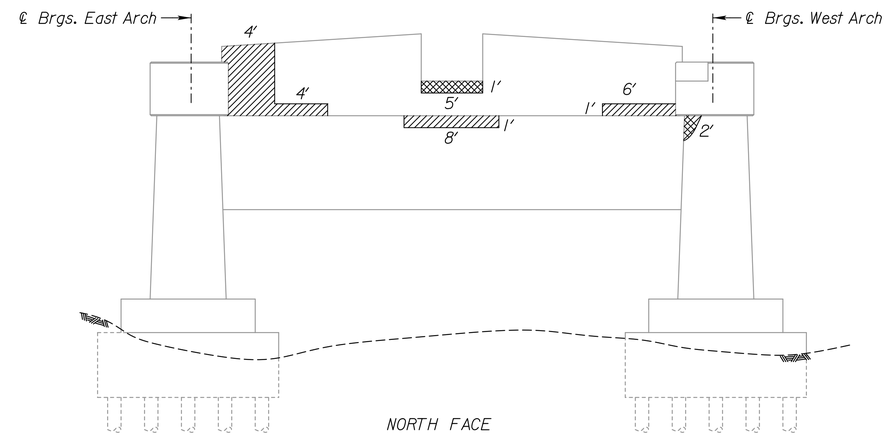

PIER 5

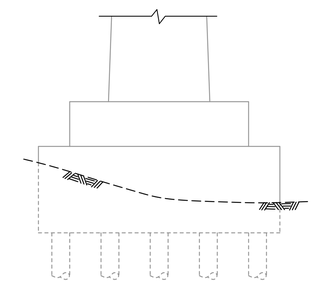

ELEVATION B-B

LEGEND

- Hollow Areas to be Repaired
- Cracks to be Pressure Grouted
- Spall with Exposed Rebar Areas to be Repaired

NO.	DATE	REVISIONS	BY	APP'D
3				
2				
1				

CITY OF WICHITA

BR. NO. 53040087000AR30 STA. 236+89.80

SUBSTRUCTURE REPAIR DETAILS

REHABILITATION OF THE JOHN MACK BRIDGE OVER THE KANSAS RIVER

SHEET NO. OF	SCALE	APP'D	
DESIGNED	DETAILED AJD	QUANTITIES	CADD
DESIGN CK.	DETAIL CK. MJJ	QUAN.CK.	CADD CK.

Sh. No. 11

Plotted By: AJDINKEL
Plot Location:
File: c:\transystems\pw_local\transyscorp-pw\aj dinkel\d0201791\Substructure Repair details 03.dgn
Plot Date: 10/5/2015