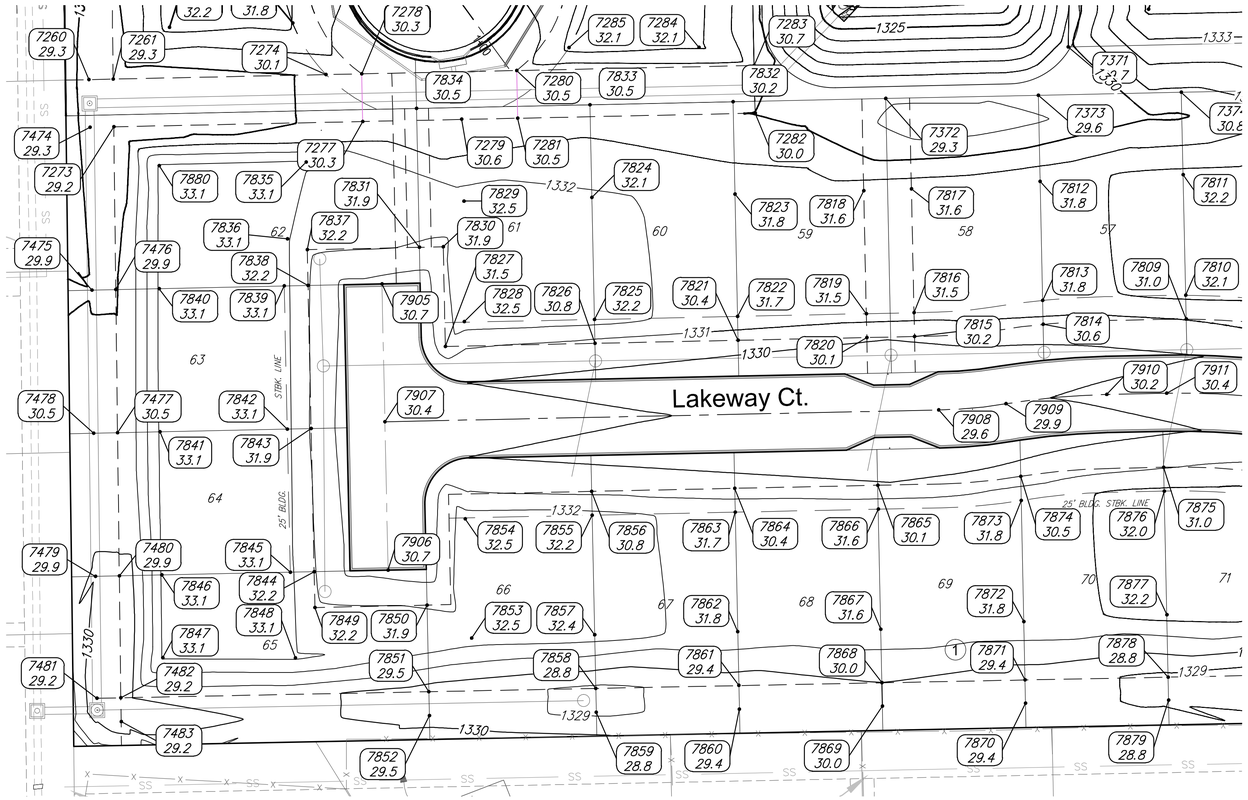

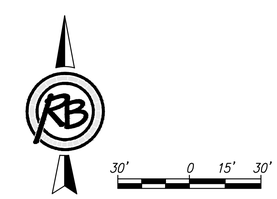

SIENA LAKES ADDITION PHASE 1
4-COR-SOUTH

SEAL

RUGGLES & BOHM

ENGINEERING | SURVEYING | LANDSCAPE ARCHITECTURE | GOVERNMENT

924 NORTH MAIN WICHITA, KANSAS 67203 P (316) 264-8008 F (316) 264-4621
WWW.RBKANSAS.COM

PROJECT NUMBER	RB JOB NO.	DWG. SCALE
468-84971	4350E	...

DRAWING FILE
Siena Lakes Eng Base [4-COR-SOUTH]

DATE	11-3-2015
DESIGN	EJG
DRAWN	DS
REVIEW	9-30-2015
SHEET	32
OF	37

(c) Copyright 2015, Ruggles & Bohm, P.A.

F:\Projects\Projects 4300-4399\4350E (Siena Lakes Ph 1 Engineering Randy Ketzner)\Phase 1 - Jay Russell\Siena Lakes Eng Base.dwg