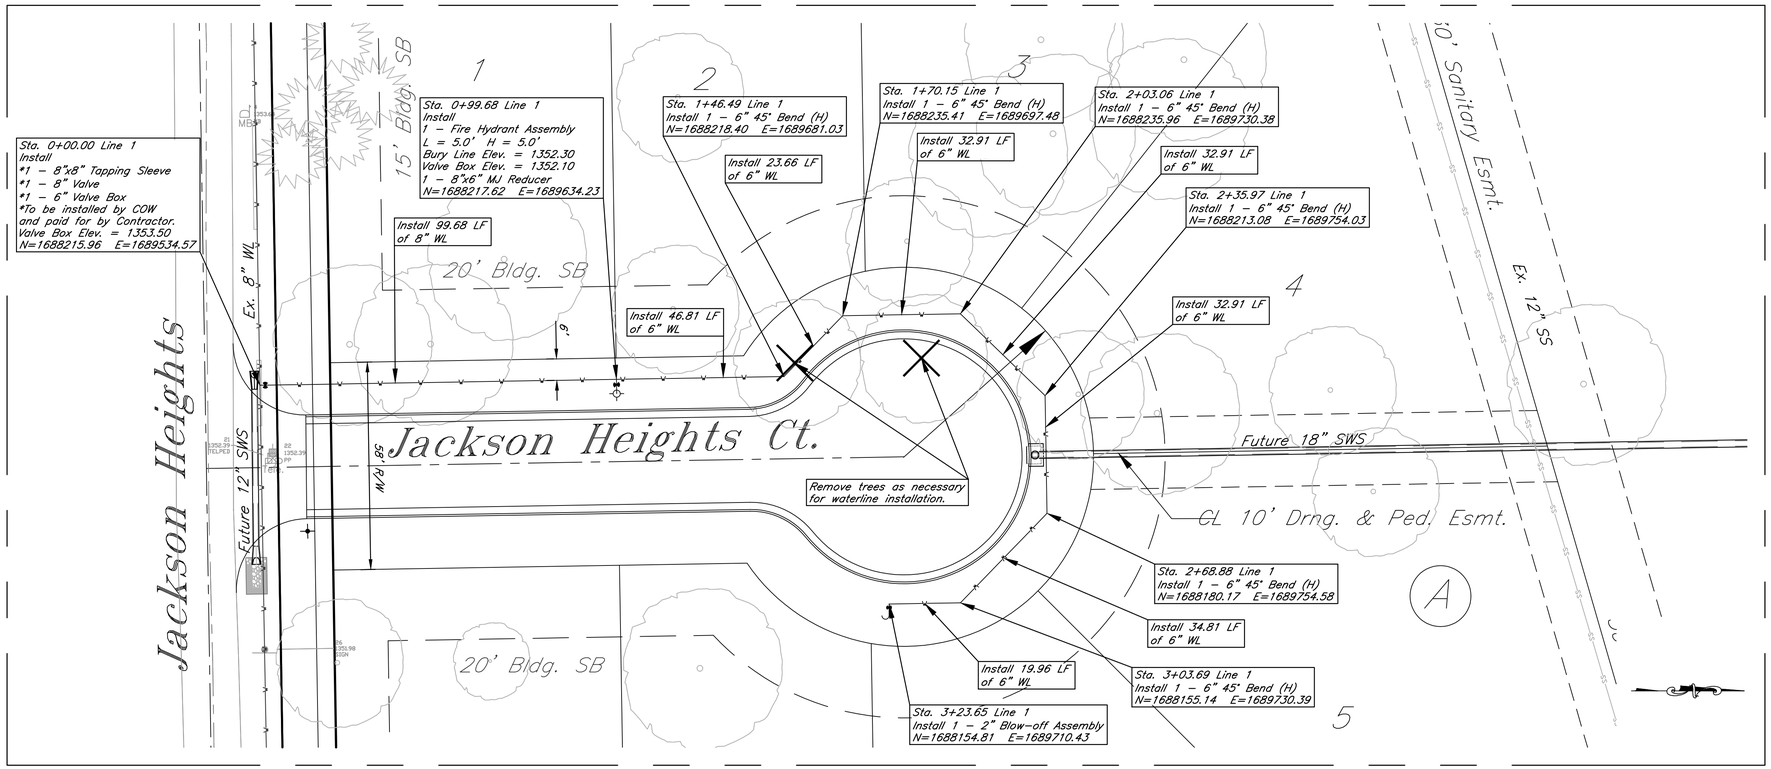

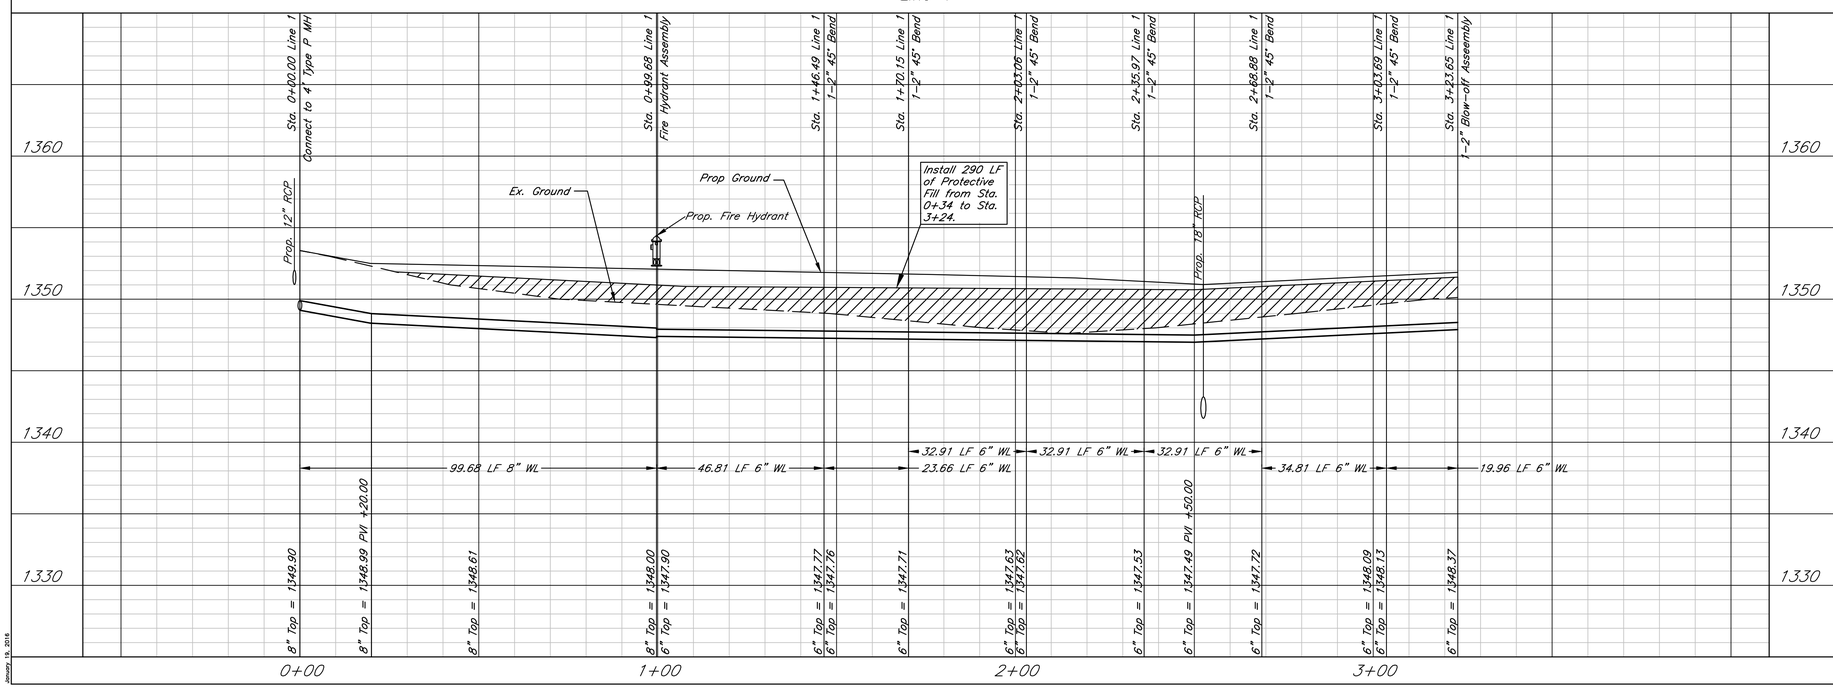

January 18, 2016

DATE: 1.6.2016

THIS SHEET HAS BEEN SIGNED, SEALED AND DATED ELECTRONICALLY

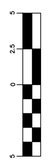

VERTICAL SCALE
(IN FEET)
1 inch = 5 ft.

HORIZONTAL SCALE
(IN FEET)
1 inch = 20 ft.

Lots 1-8, Block A, Marinita Addition

Line 1

Wichita, Kansas

KEMILLER ENGINEERING PA
117 E. Lewis, Wichita, KS 67202 (316)264-0242

PROJECT NUMBER			
448-90690			
KEM NO. 15128	FILE	DATE 08/2015	SHEET 3
DESIGN KM	DRAWN MP	REVISED	