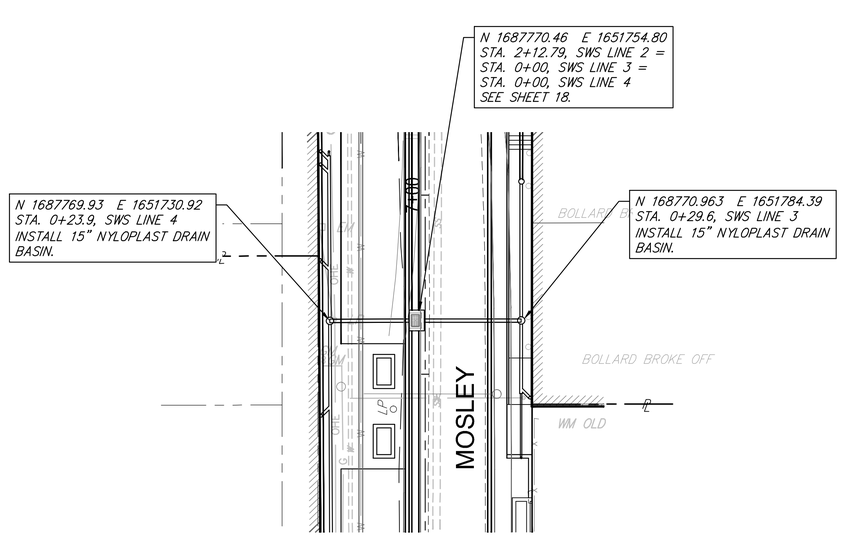

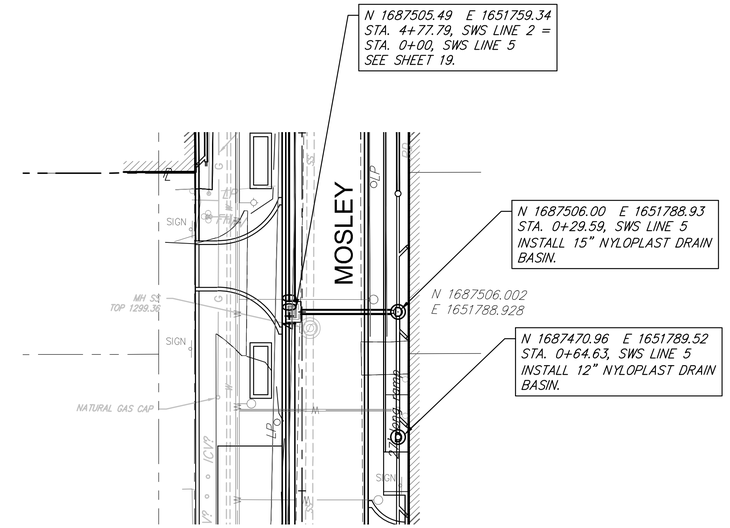

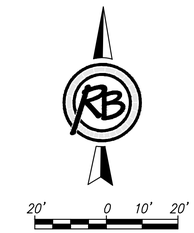

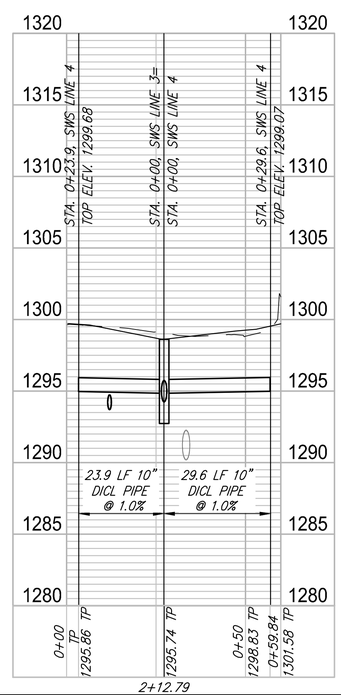

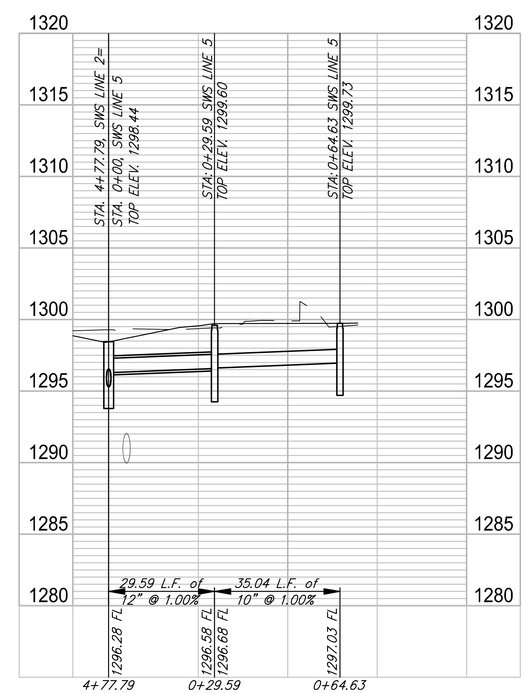

KENNETH W. LEE
LICENSED
15373
12-2-15
KANSAS
PROFESSIONAL ENGINEER

RUGGLES & BOHM
ENGINEERING | PLANNING | LANDSCAPE ARCHITECTURE | ENVIRONMENT
WICHITA, KANSAS · KANSAS CITY, KANSAS · (316) 264-6446

REVIEW	9-25-2015
DATE	Dec. 2, 2015
DESIGN	KWL/TR
DRAWN	DS
PROJECT NUMBER	472-85915
DRAWING FILE	4531T Engineering Base

MOSLEY & ROCK ISLAND
Mosley Rain Leader SWS
Wichita, Kansas

RB JOB 4531T

SHEET 20 OF 59

F:\Projects\Projects 4500-4599\4531 (Mosley and Rock Island - Old Town)\4531T Engineering Base.dwg