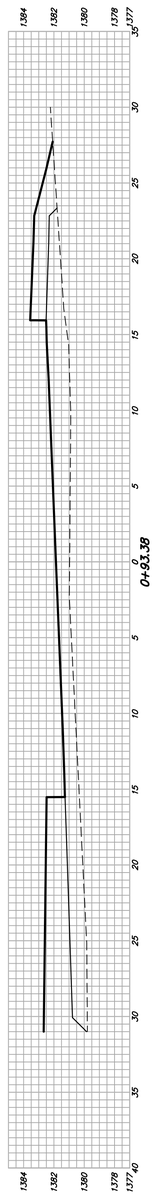

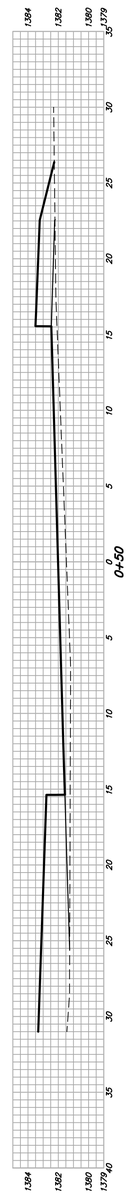

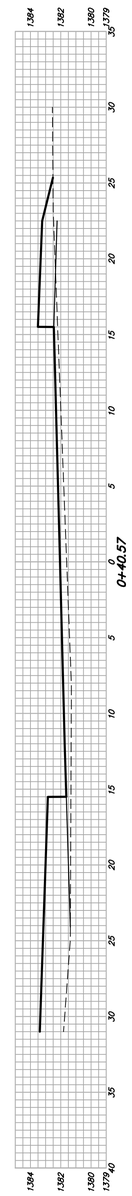

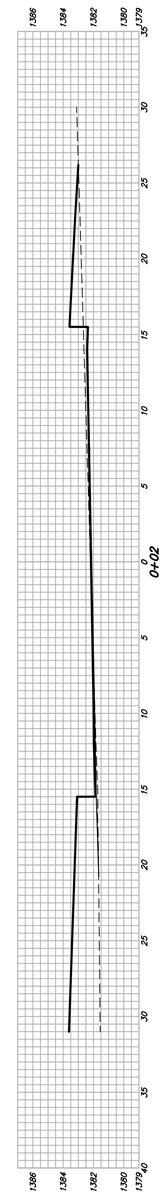

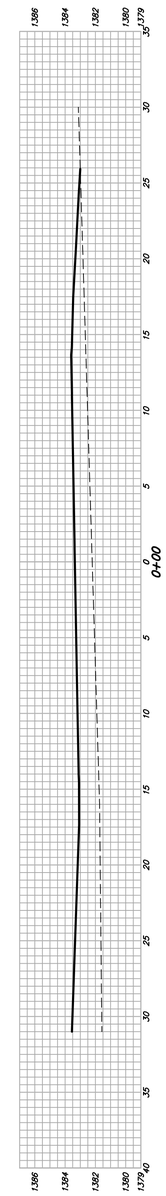

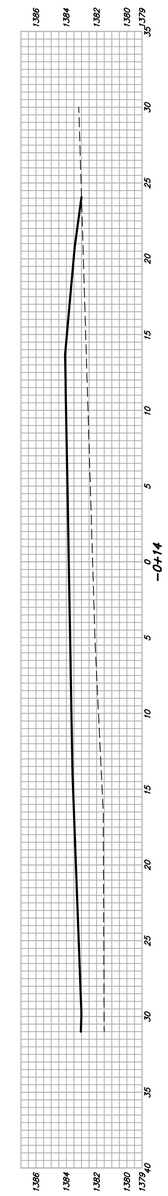

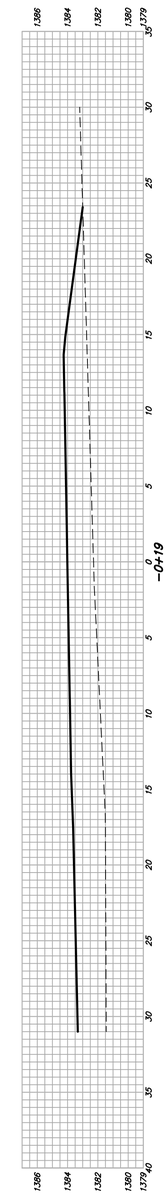

Baughman

Baughman Company , P.A. 315 Ellis St. Wichita, KS 67211 P 316-262-7271 F 316-262-0149
ENGINEERING | SURVEYING | PLANNING | LANDSCAPE ARCHITECTURE

PROJECT NUMBER

E:\Projects\The Woods Addition\Phase 3\Str_15-07-E273\STREET PLANS.dwg