8+00

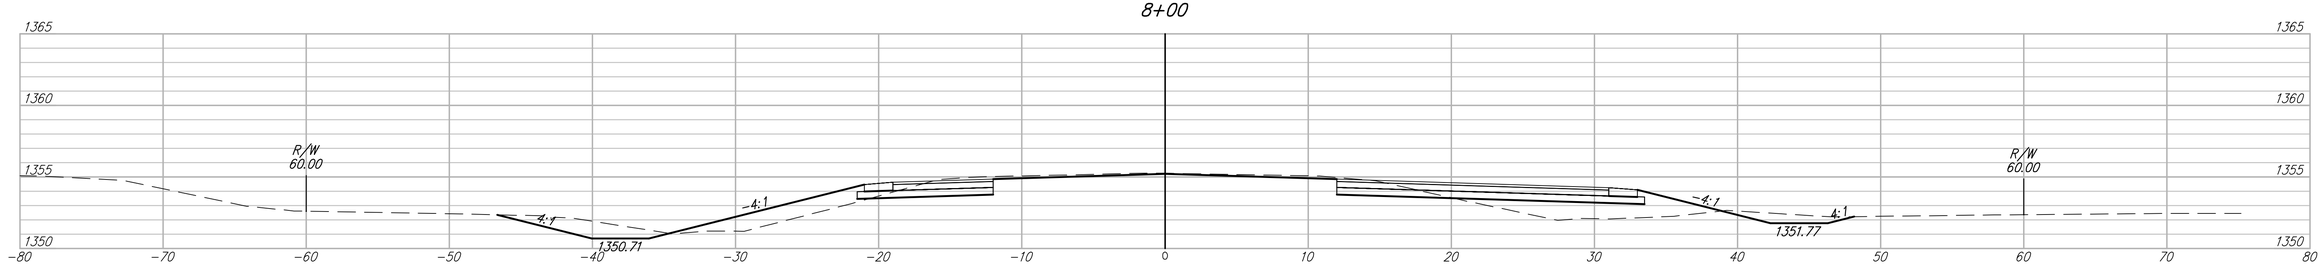

7+50

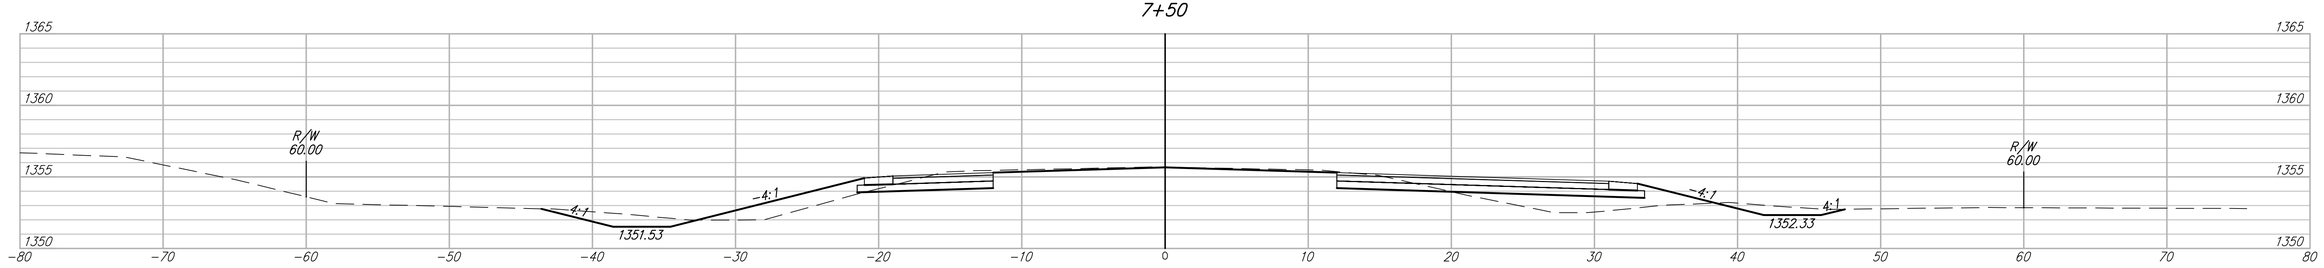

7+14.82

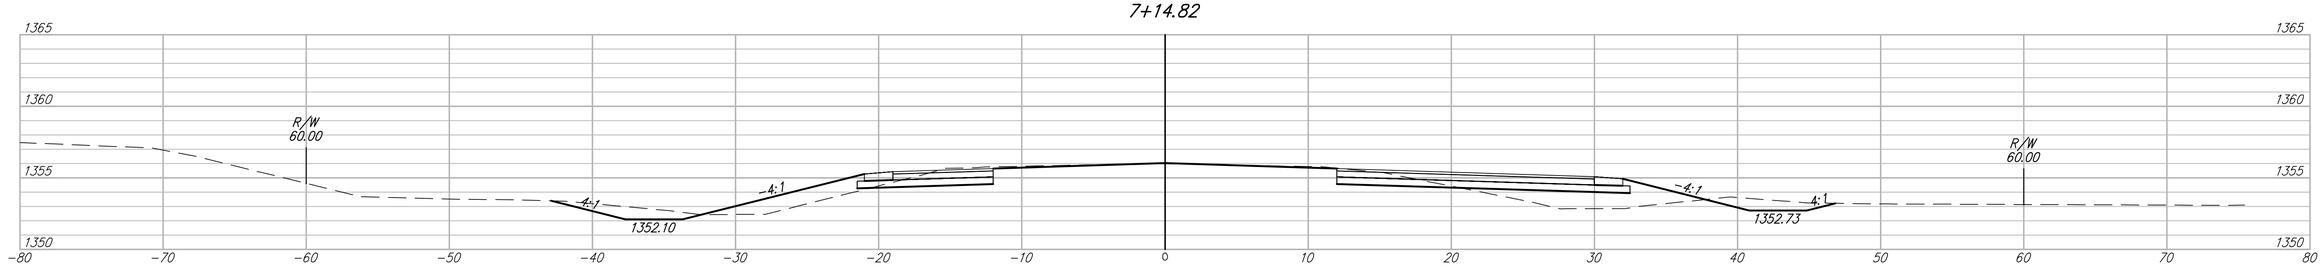

7+00

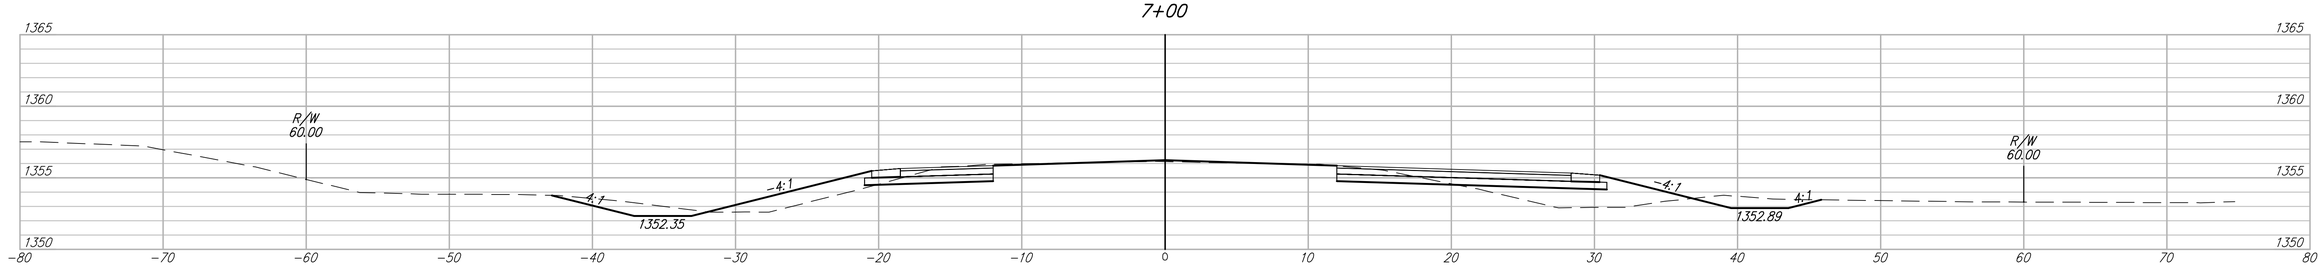

RUGGLES & BOHM

USD 259 4th ADDITION

XS - Pawnee (2)

Title

DESIGN	KL
DRAWN	DS
RB JOB	4384T
SHEET	9
OF	12