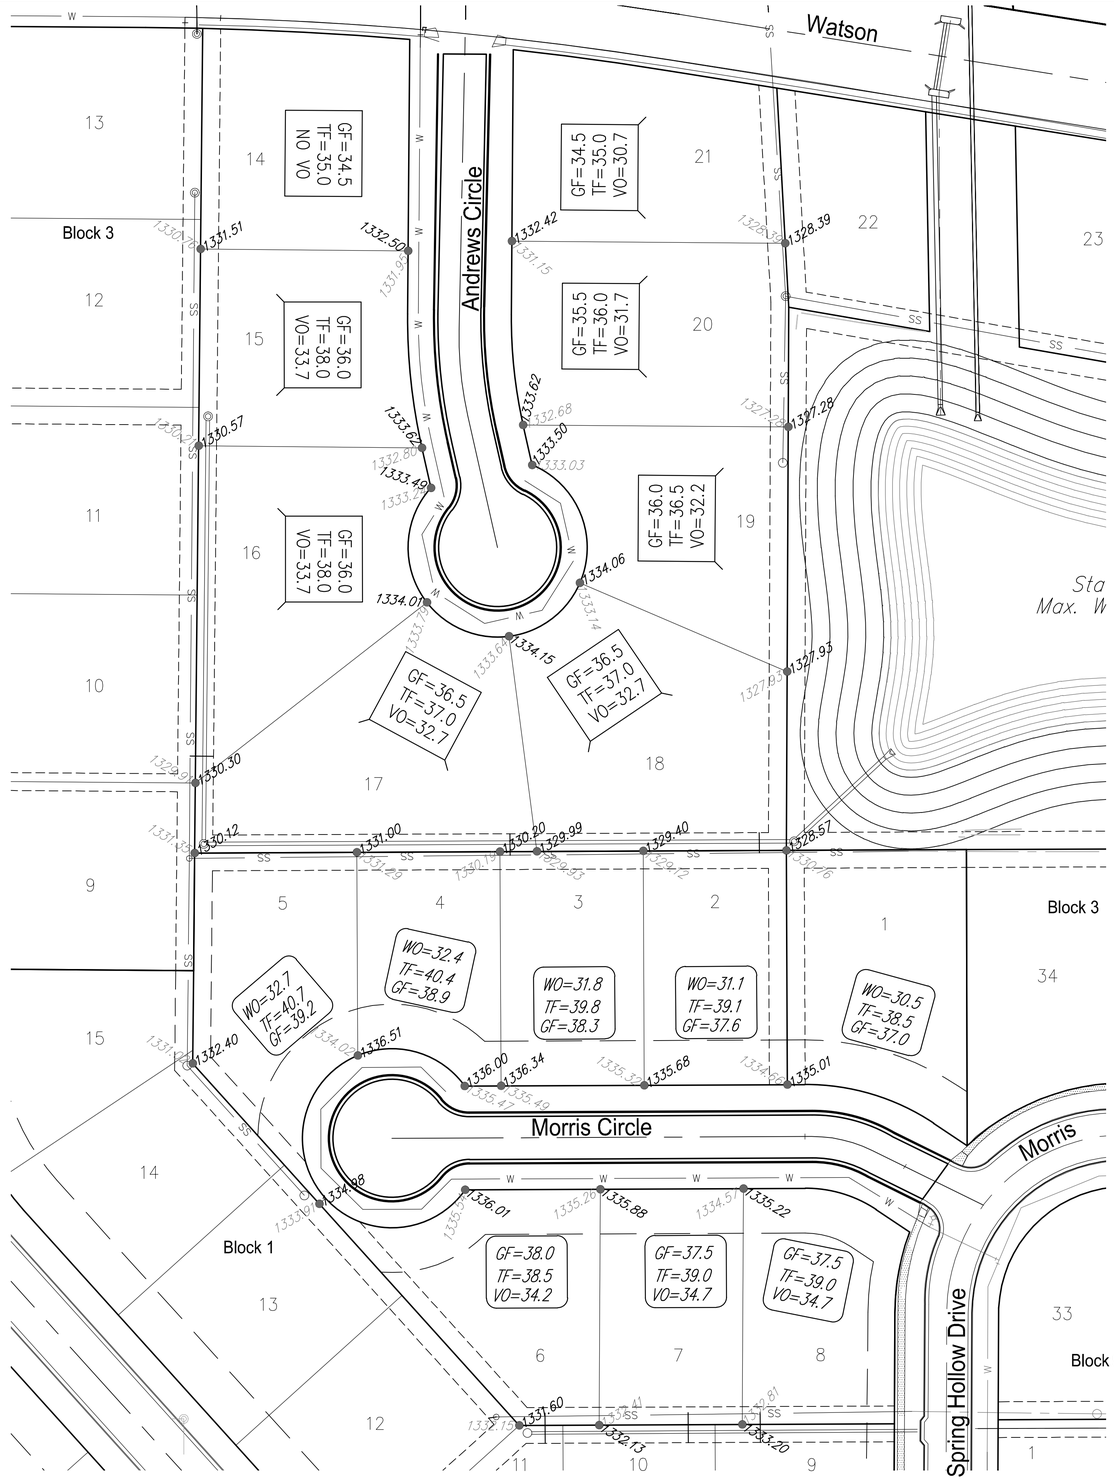

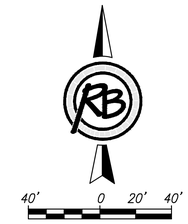

For Information Only

(c) Copyright 2014, Ruggles & Bohm, P.A.

Clear Creek Paving

Four-Corner Grading

SEAL

RUGGLES & BOHM

ENGINEERING | SURVEYING | LANDSCAPE ARCHITECTURE | GOVERNMENT

924 NORTH MAIN WICHITA, KANSAS 67203 P (316) 264-8008 F (316) 264-6021
WWW.RBKANSAS.COM

DATE	July 2016
DESIGN	EJG
DRAWN	CDJ
REVIEW	July 2016
PROJECT NUMBER	472-83744
RB JOB NO.	4696E
DWG. SCALE	40
DRAWING FILE	09 - Four Corner Grading [Four-Corner Grading]
SHEET	10
OF	23