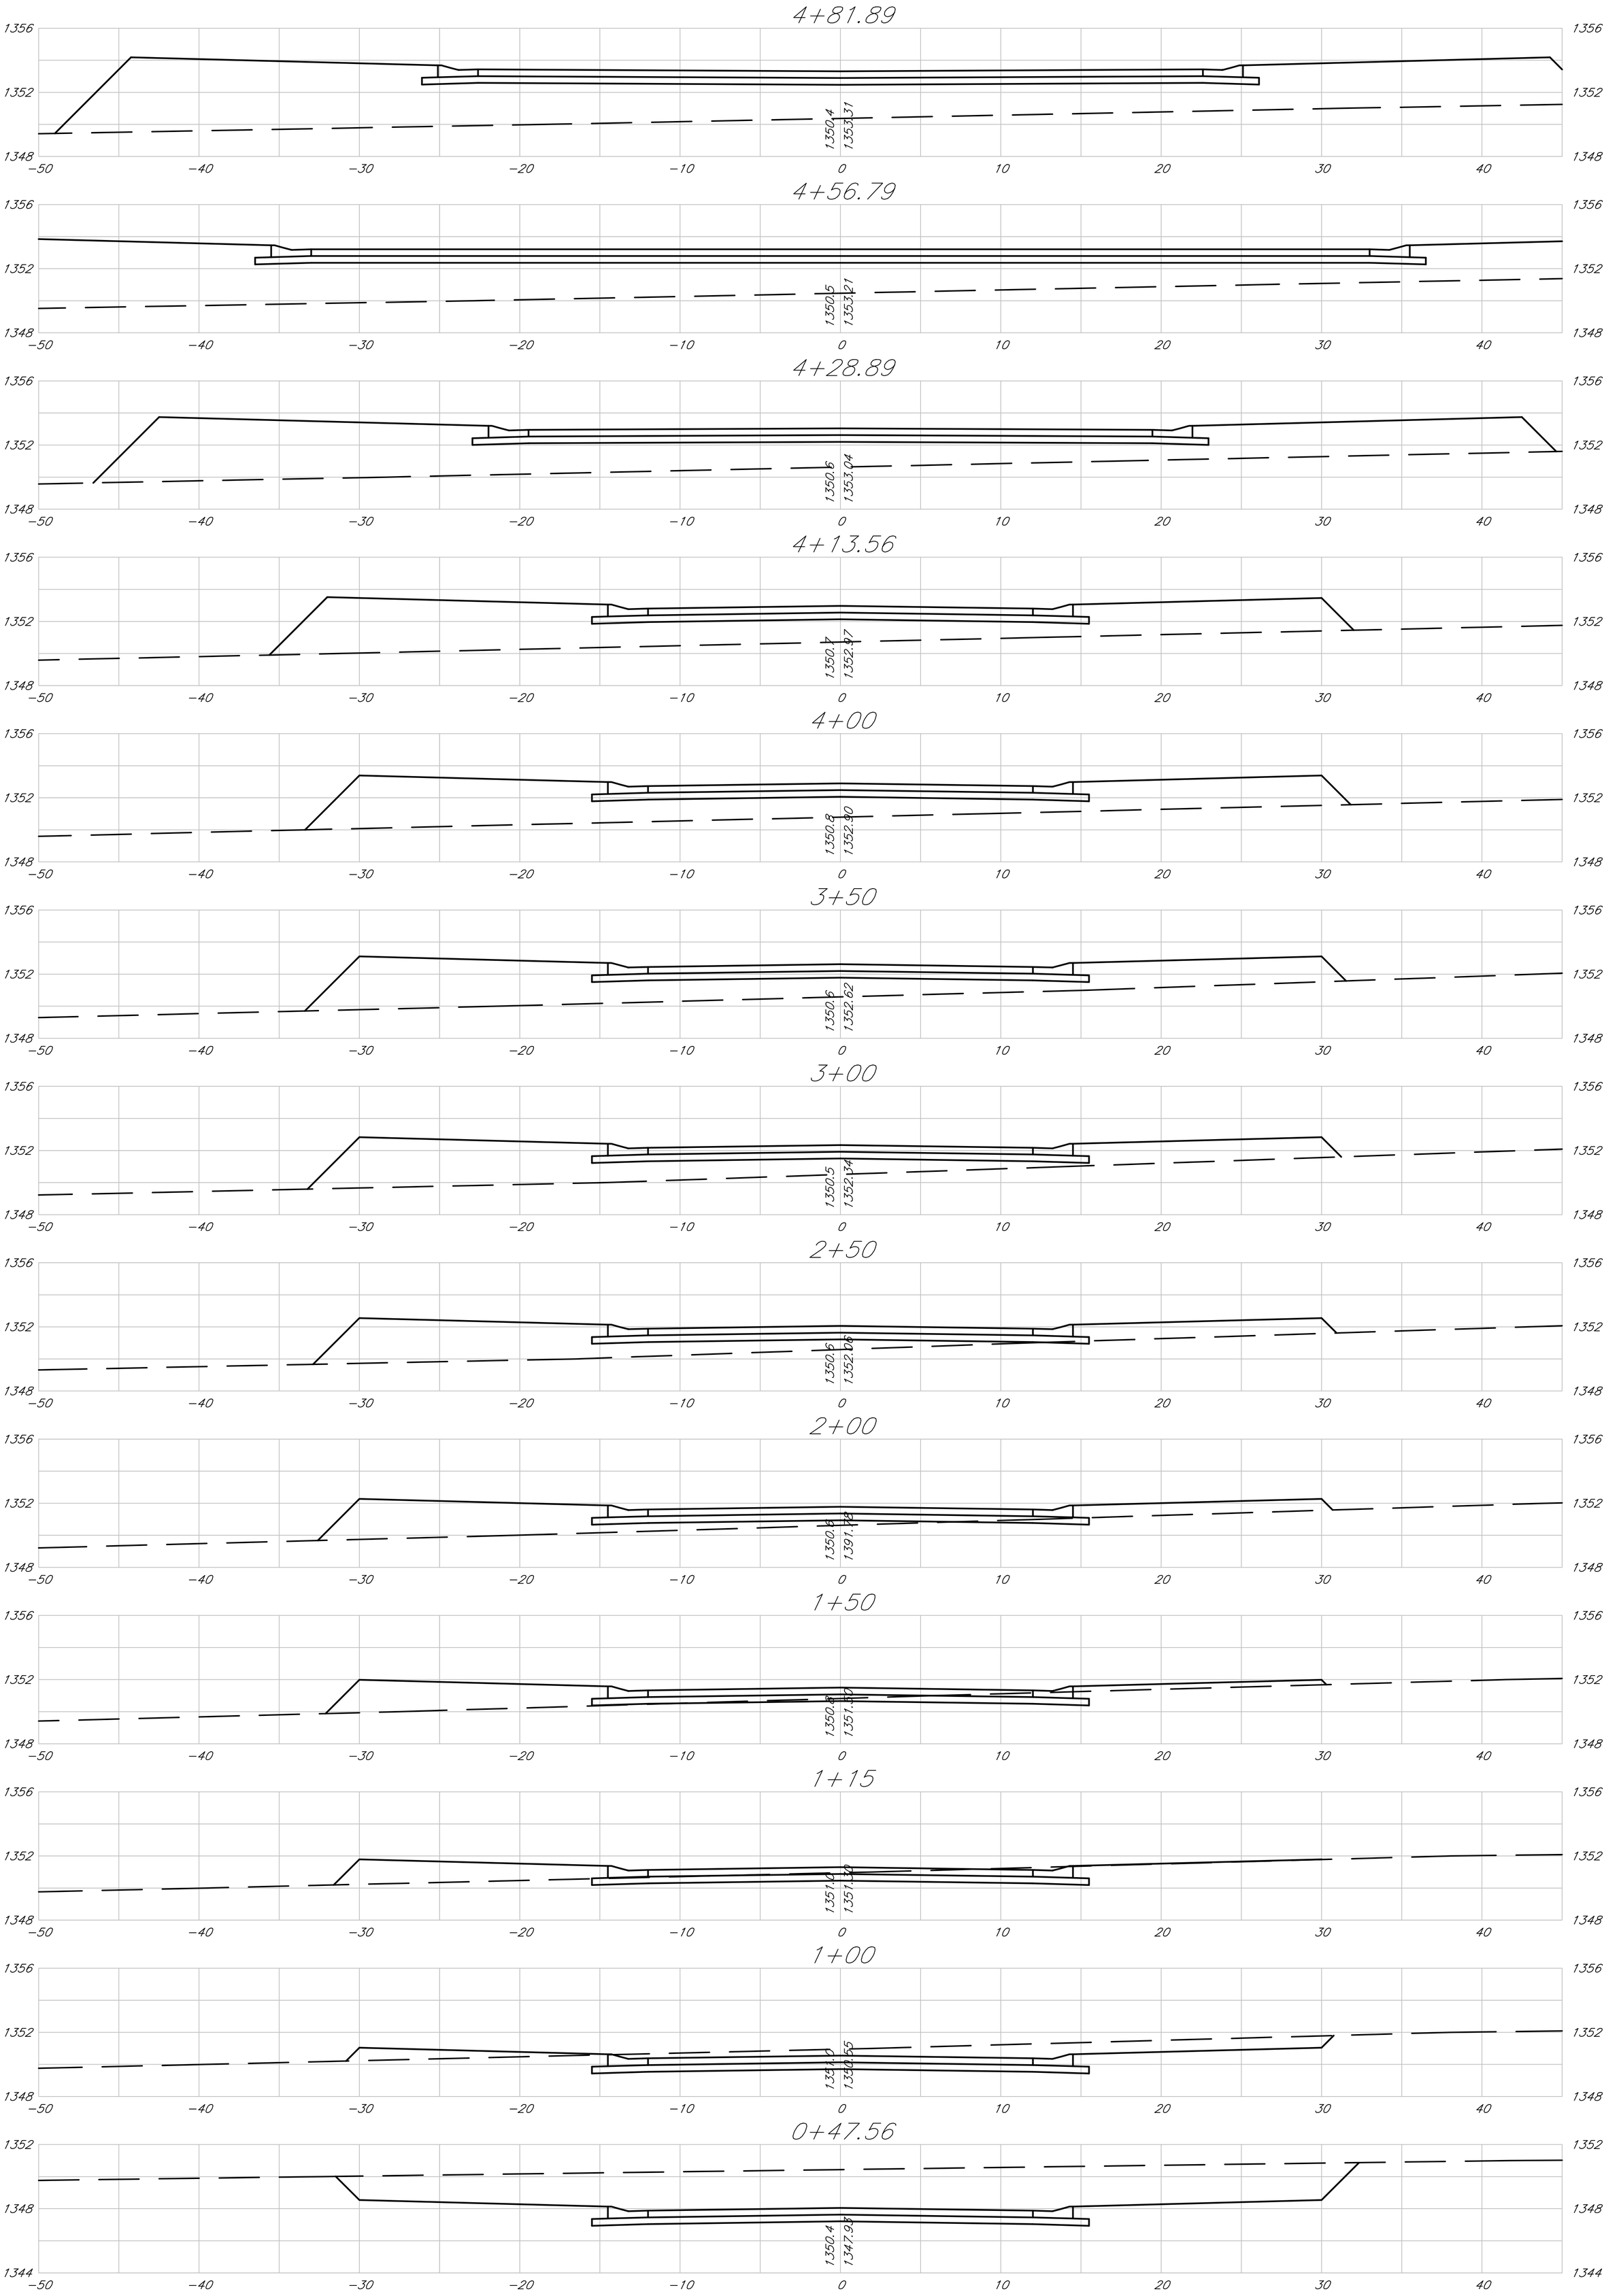

Lots 1-24, Block A, Harry's Landing

Cross Sections

Wichita, Kansas

PROJECT NUMBER 472-85291

PROJECT NUMBER (766370)

kemiller engineering

516 S. Market,
Wichita, KS 67202

316/264-0242

SHEET 21 OF 22	DATE 03/2016	DESIGN km	KEM NO. 15184
	REVISED	DRAWN mp	FILE xsection