

FHWA REGION NO.	STATE	PROJECT NUMBER	FISCAL YEAR	SHEET NUMBER	TOTAL SHEETS
7	KANSAS	87-N-0078-01	1997	29	33

BY	DATE
REFERENCES NOTED	
REFERENCES CHECKED	

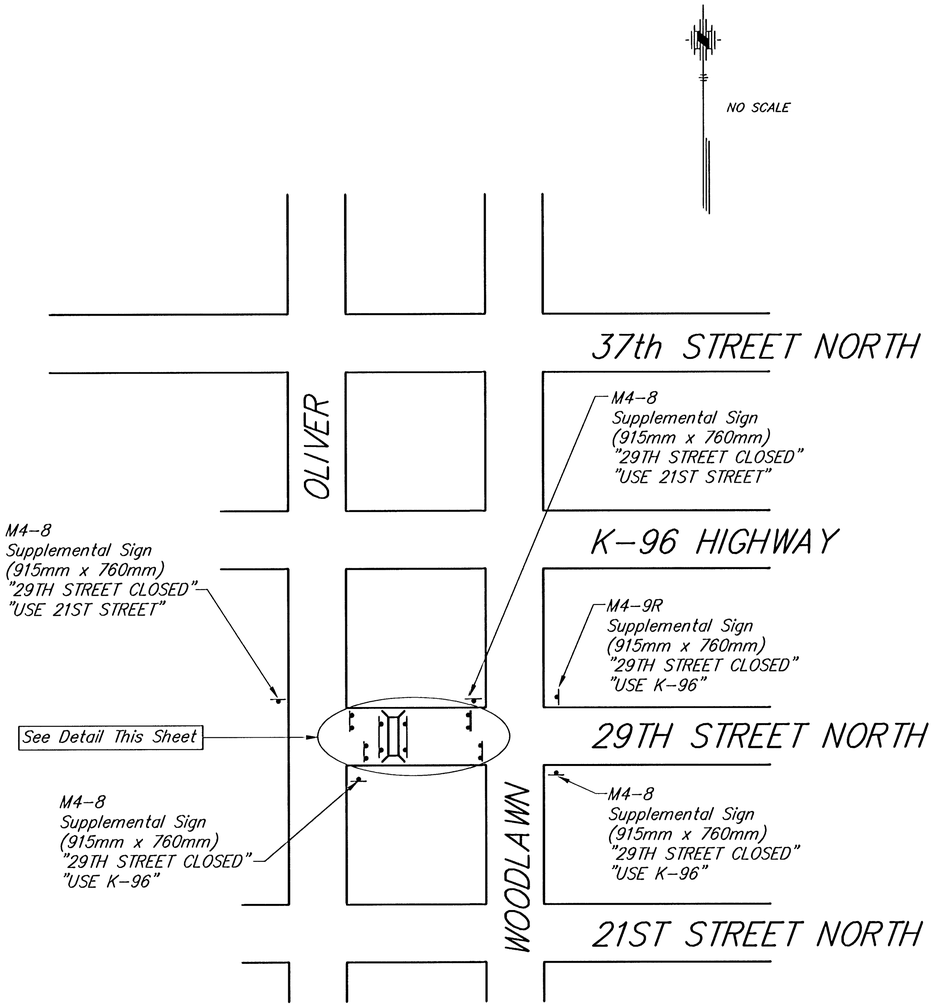

VICINITY TRAFFIC CONTROL

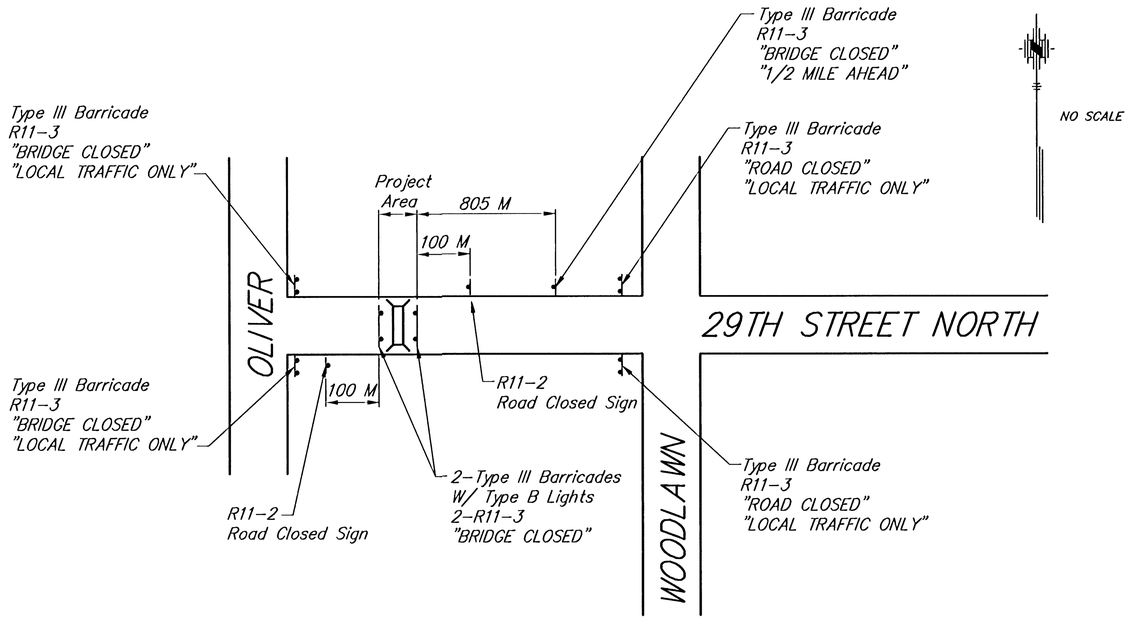

DETAIL OF 29TH STREET NORTH

29TH STREET BRIDGE
TRAFFIC CONTROL PLAN

SRB
924 NORTH MAIN
WICHITA, KANSAS 67203
316-264-8008
FAX 264-4821
SAVOY, RUGGLES & BOHM, P. A.
ENGINEERING & SURVEYING

PROJECT NUMBER
472-82414

DRAWN	DESIGN	REVIEW	DATE	UTILITY	SRB JOB
CMB	CMB	-	Jan. 28, 1997	-	95E

REVISED

DRAWING NO. 29
SHEET TOTAL SHEETS 33