

FHWA REGION NO.	STATE	PROJECT NO.	FISCAL YEAR	SHEET NO.	TOTAL SHEETS
7	KANSAS	87-N-0223-01	2002	53	56


2+390

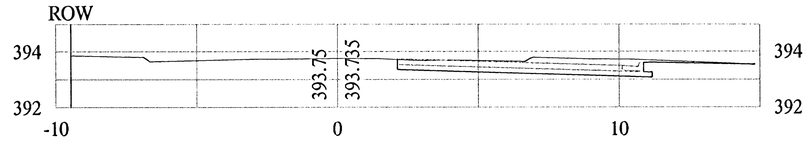


2+380

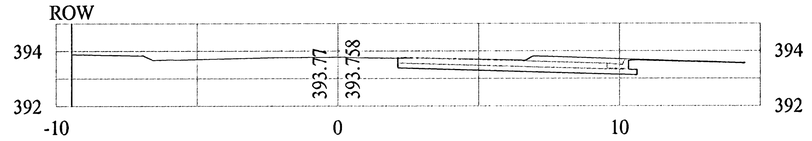


2+370

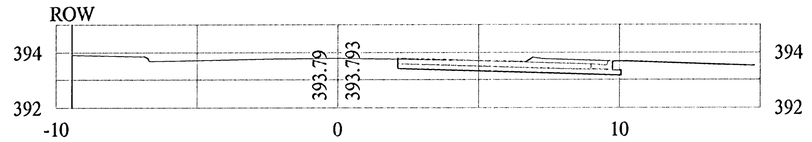


2+360

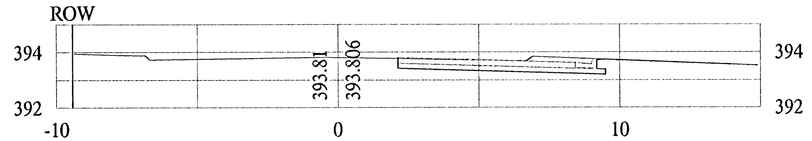

2+350

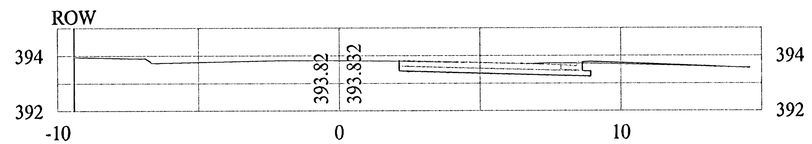

2+340

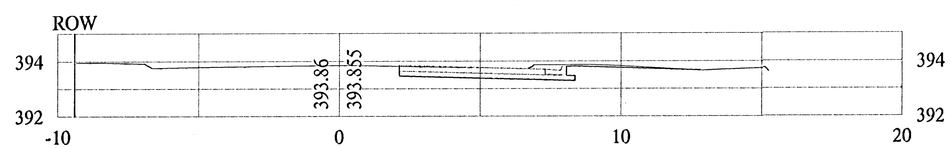

KDOT METRIC

PROJECT NUMBER			SHEET NAME	ENGINEERING DIRECTORY	
472-83781			Xsec 09	F:\\HarryMcLean\Earth	
DESIGN	DRAWN	APPROVED	DATE	SCALE	BAUGHMAN NO
JFB	KWR	JFB	Aug 2003	1:100 SI	01-03-E943

CAPITAL IMPROVEMENT PROJECT
CROSS SECTIONS
BASELINE 'C' HARRY
HARRY & MCLEAN INTERSECTION IMPROVEMENTS

BAUGHMAN COMPANY, P.A.
ENGINEERING, SURVEYING, & PLANNING
316-262-7271 • 315 ELLIS • WICHITA, KANSAS 67211