
| F.H.W.A. REGION NO. | STATE | PROJECT NO. | FISCAL YEAR | SHEET NO. | TOTAL SHEETS |
|---|---|---|---|---|---|
| 7 | KANSAS | 87 N-0230-01 | 2003 | 50 | 73 |

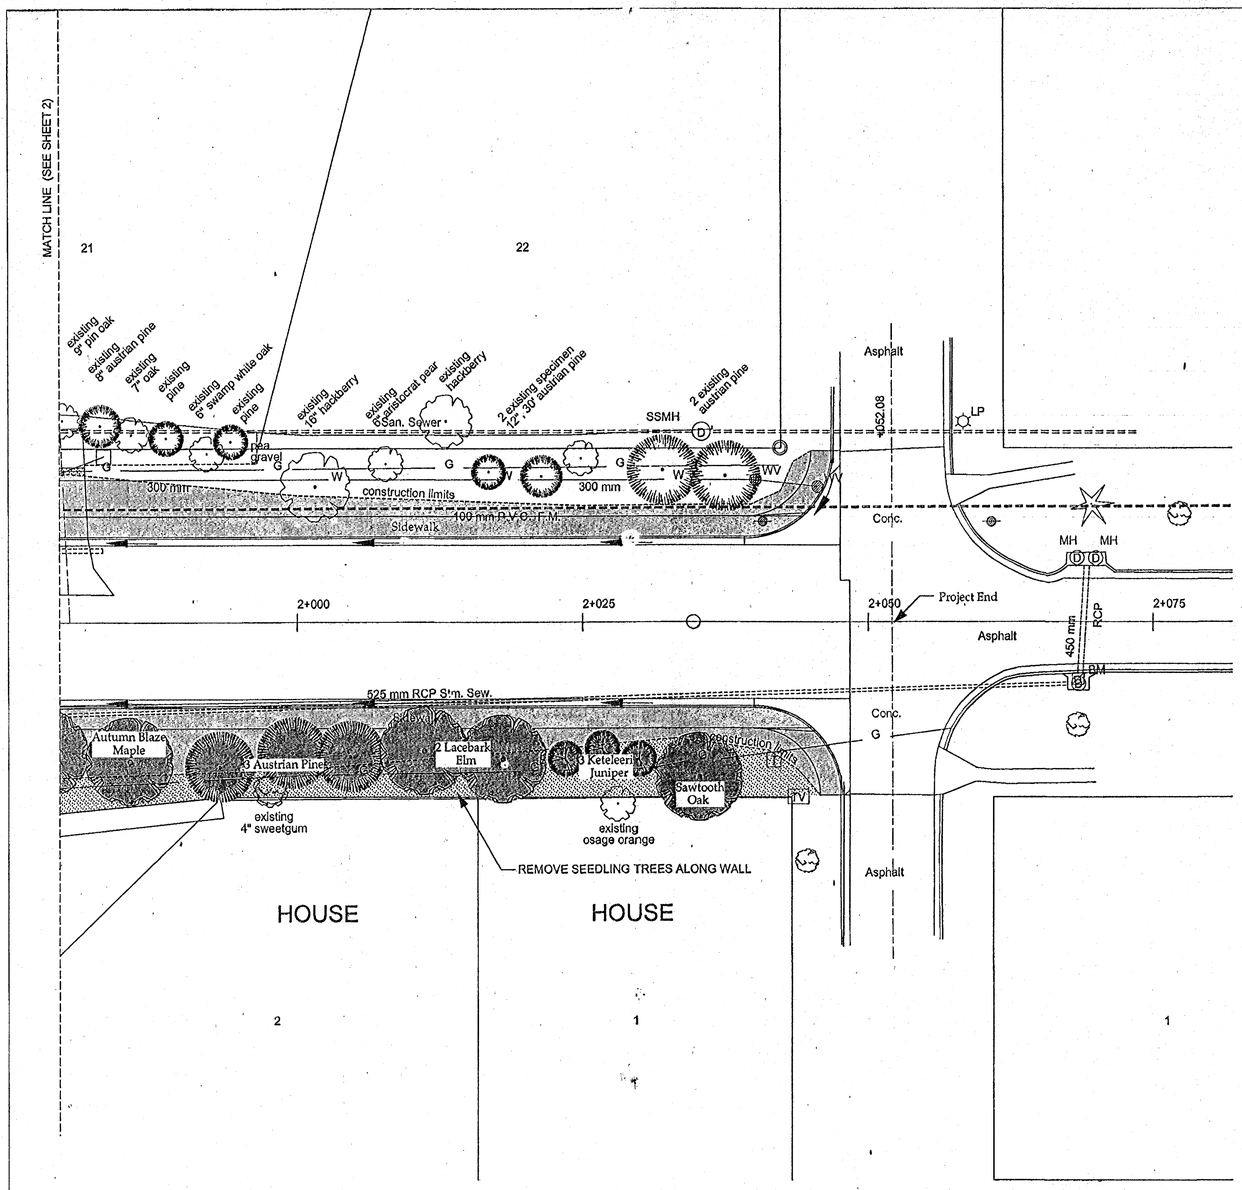


LANDSCAPE ARCHITECTS PLANNERS

rice•foster associates

project 0061

J. Michael Rice, ASLA
David W. Foster, ASLA
Debra B. Foster

1615 Del Sol Road
Wichita, KS 67209
tel 316-942-4858
fax 316-942-7156

PROJECT NO. 87 N-0230-01

LANDSCAPE
13 th ST. NORTH OVER
COWSKIN CREEK

CITY OF WICHITA
SEDGWICK COUNTY

COOK, FLATT & STROBEL
ENGINEERS, P.A.

| | |
|---|---|
| DESIGNED | SCALE NO SCALE |
| DETAILED | DATE |
| QUANTITIES | SHEET OF |