


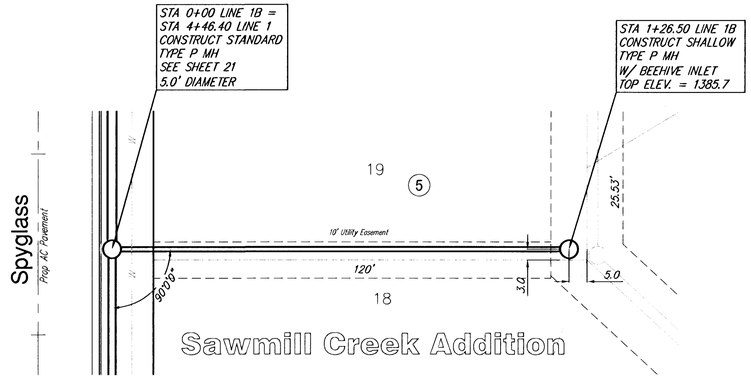


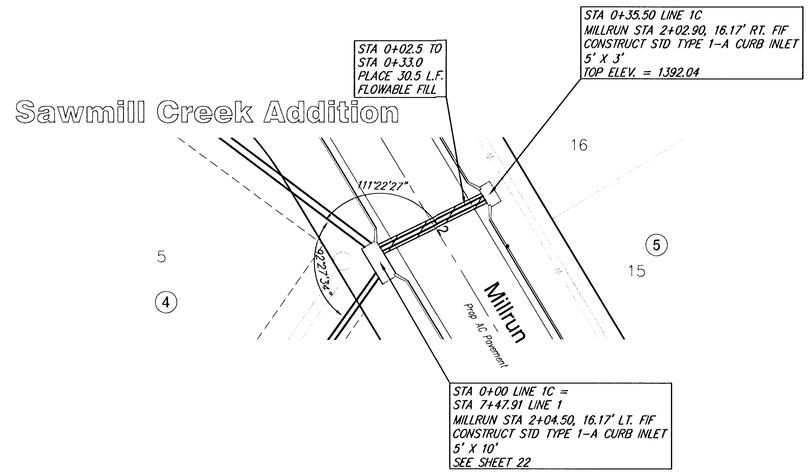

SCALE 1" = 20'

SCALE 1" = 20'

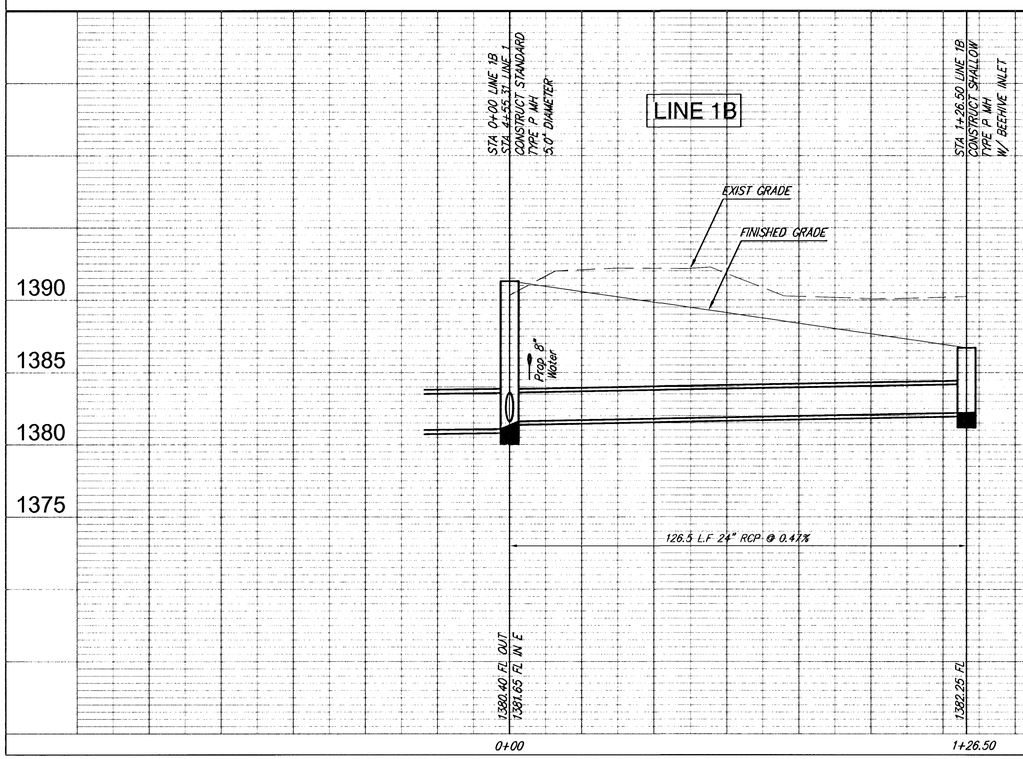

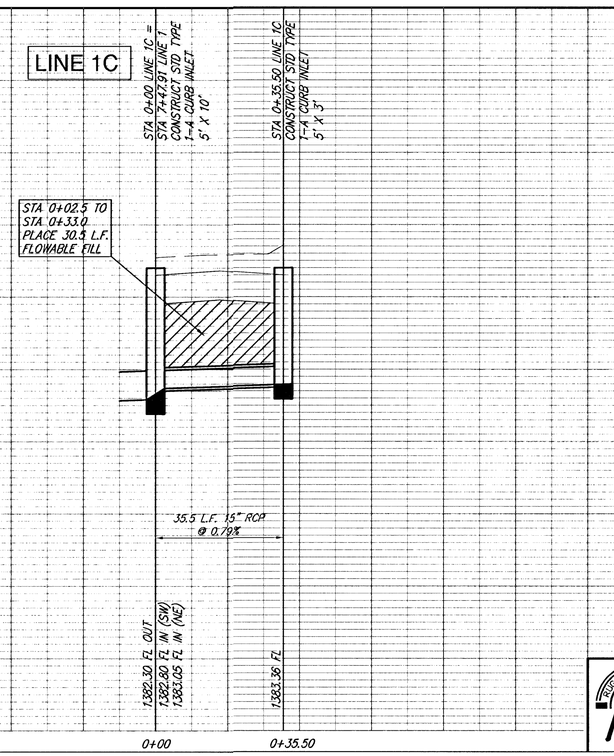

REVISED	
DRAWN	EJG
DATE	Nov. 26, 2002
REVIEW	
DESIGN	CMB
UTILITY	
PROJECT NUMBER	472-83624
DRAWING FILE	Storm Sewer [SWS 02]

Sawmill Creek Addition
Storm Sewer
WICHITA, KANSAS

Ruggles & Bohm, P.A.
Engineering, Surveying, Land Planning
924 North Main
Wichita, Kansas 87203
www.rbkansas.com
(316) 264-8008
(316) 264-4621 fax
E-mail: info@rbkansas.com

RB JOB 2183E

SHEET 24 OF 40