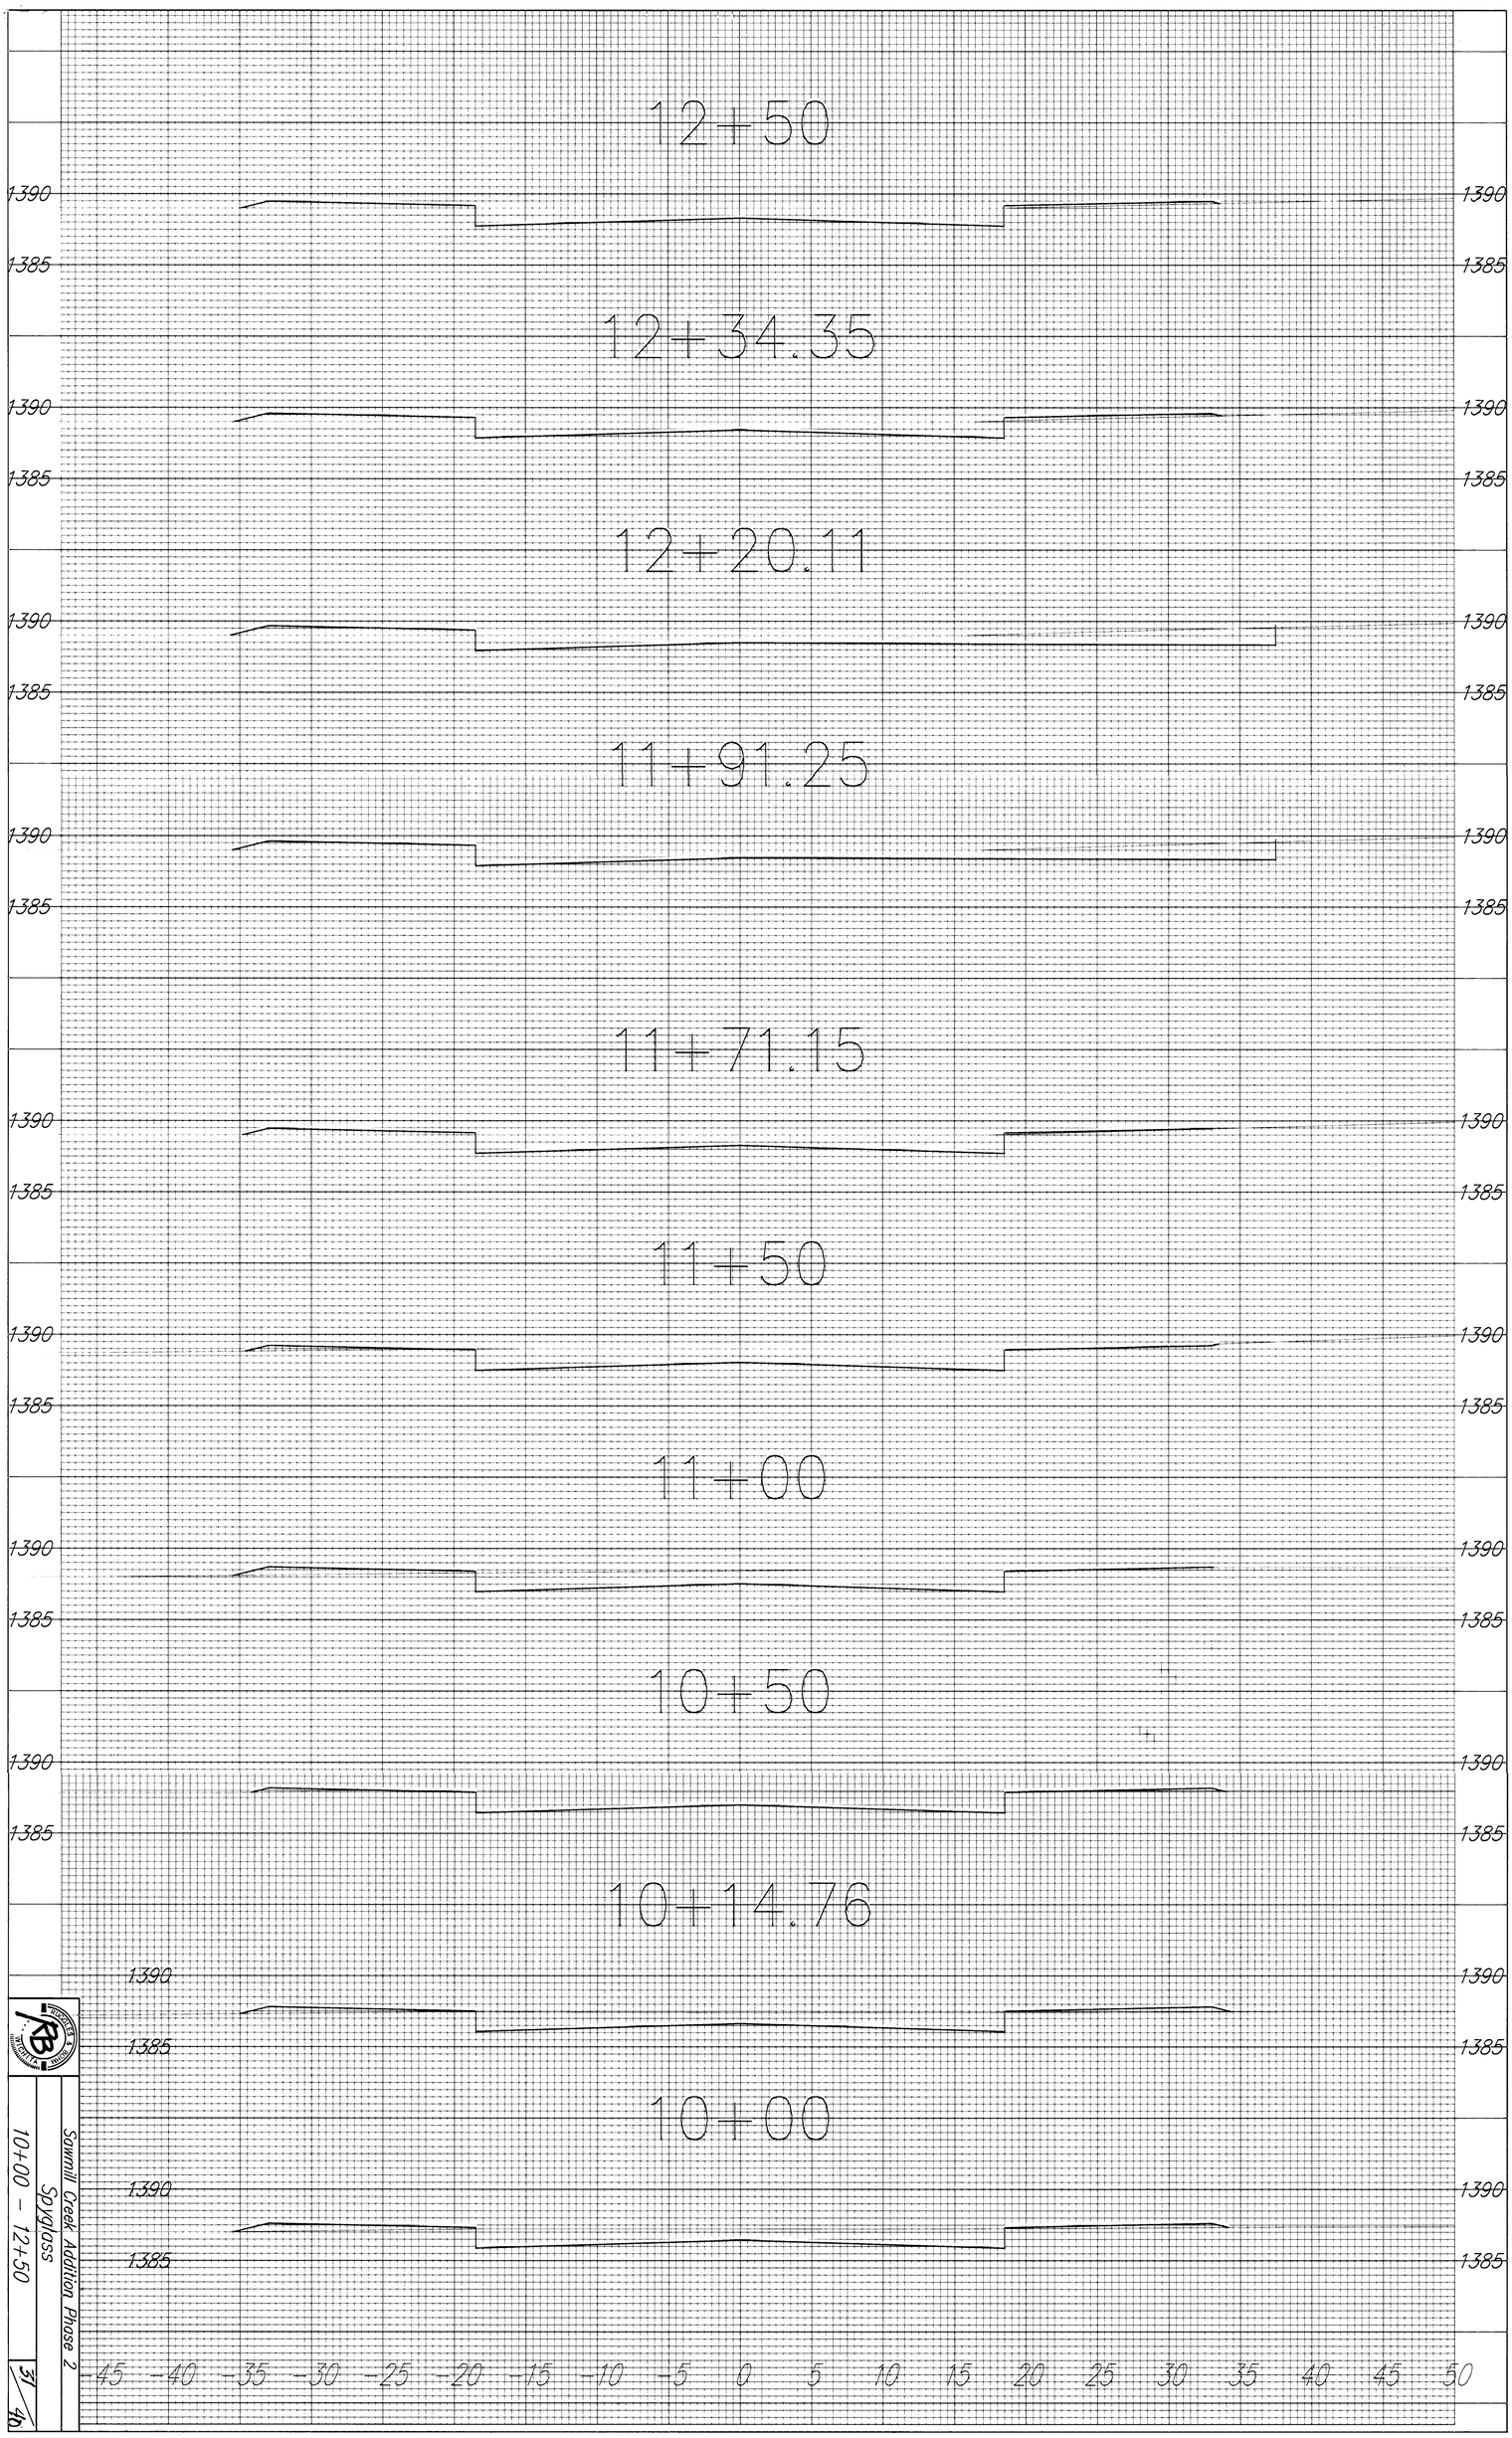


Sowmill Creek Addition Phase 2

Spyglass

10+00 – 12+50

31

4h