
MESSIAH BAPTIST CHURCH
21ST STREET NORTH DECEL LANE
CROSS SECTIONS

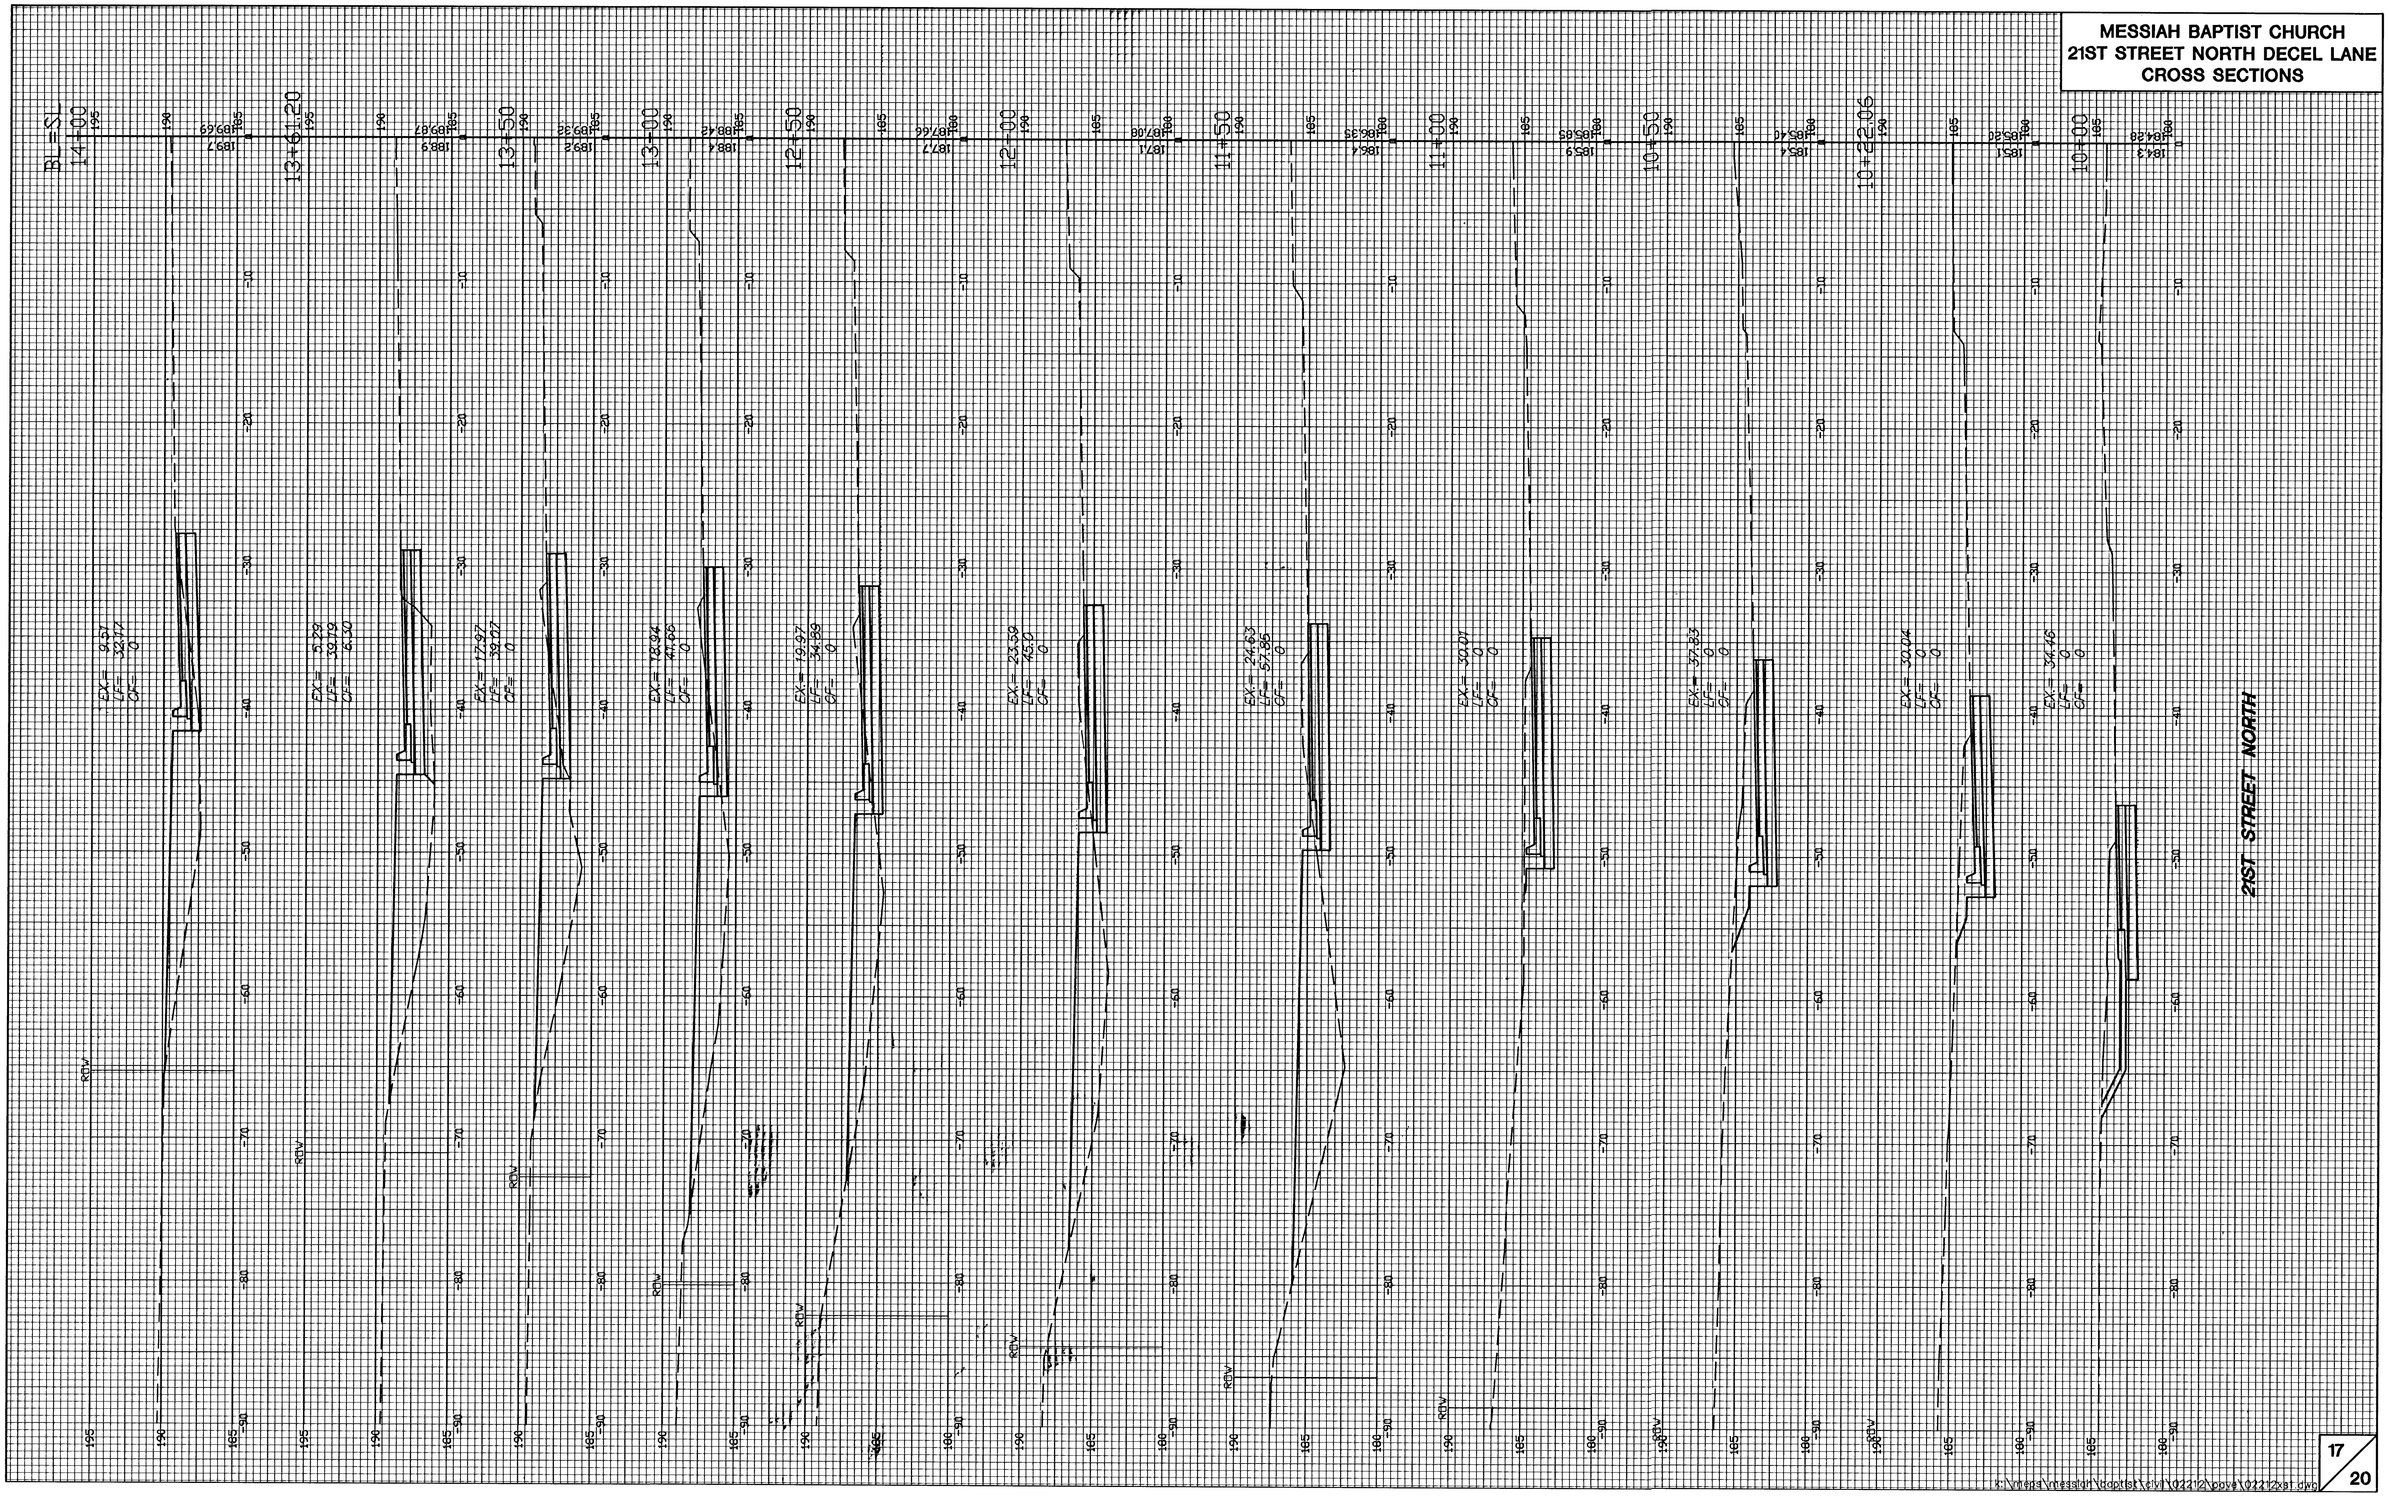

k:\mesa\mission\baptist\civil\02212\cove\02212xst.dwg