
POWER C.D.C. SECOND ADD.
CROSS SECTIONS
MINNESOTA COURT

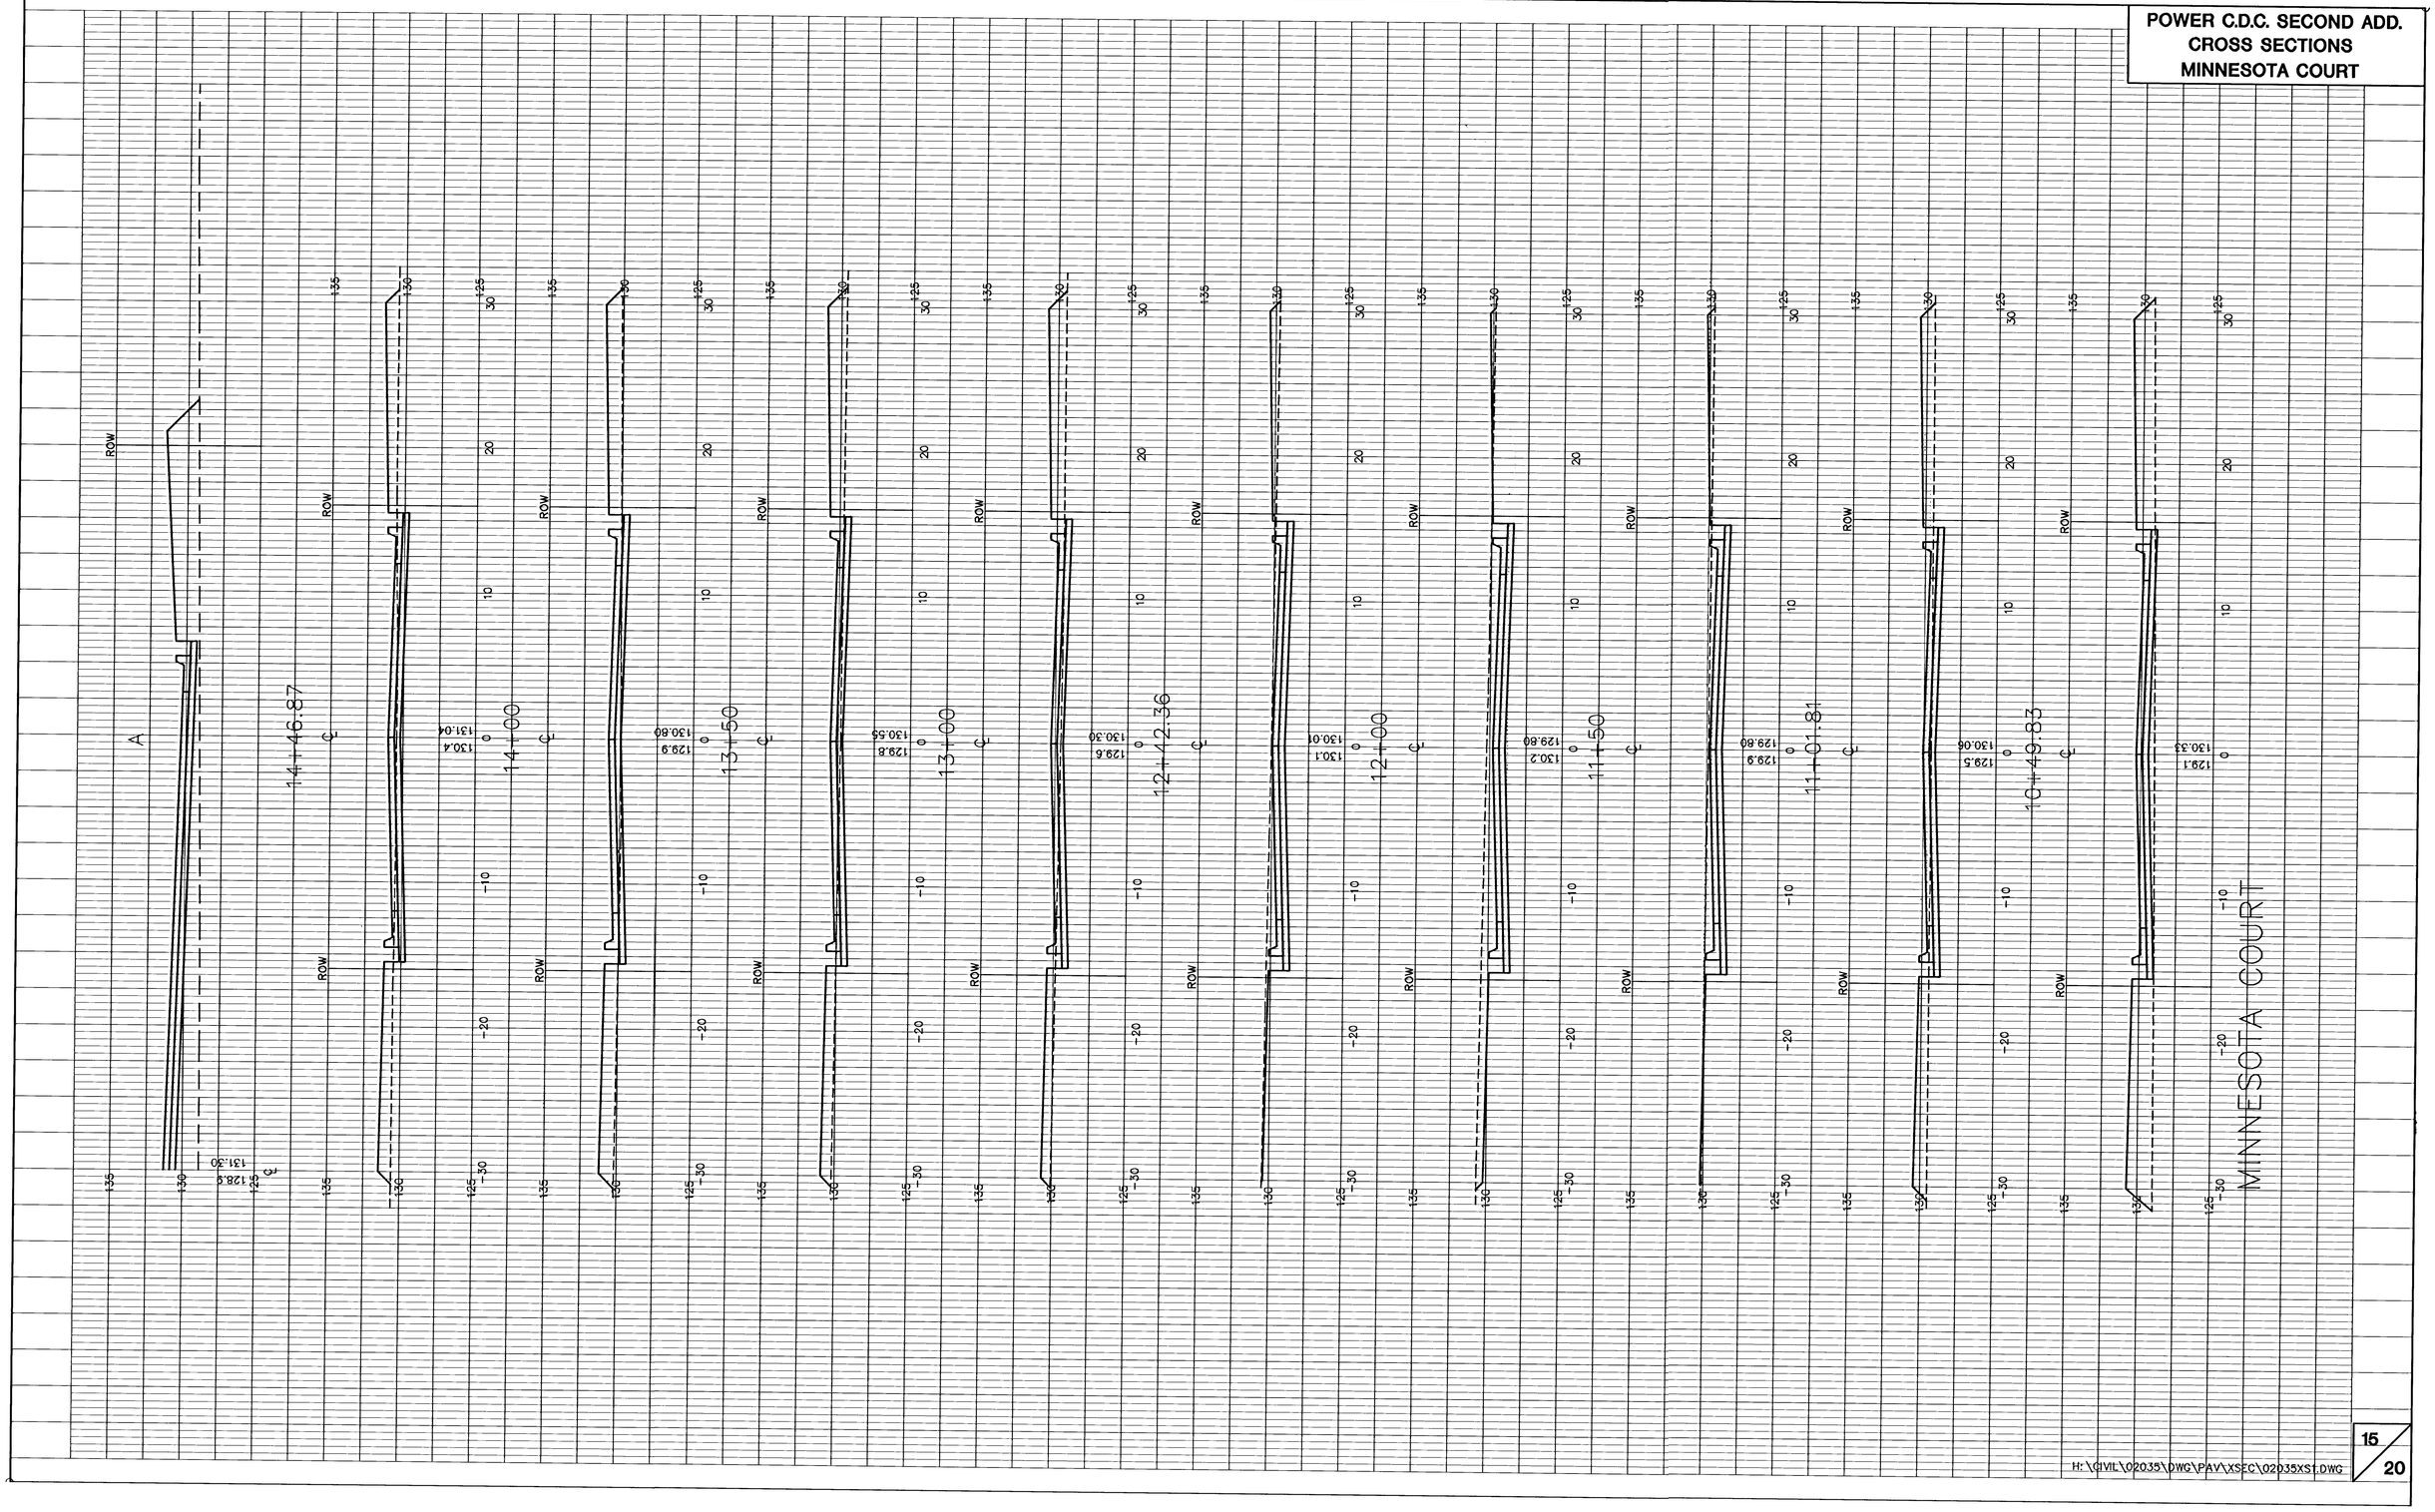

H:\CIVIL\02035\DWG\PAV\XSEC\02035XST.DWG