
POWER C.D.C. SECOND ADD.
CROSS SECTIONS
MINNESOTA CIRCLE

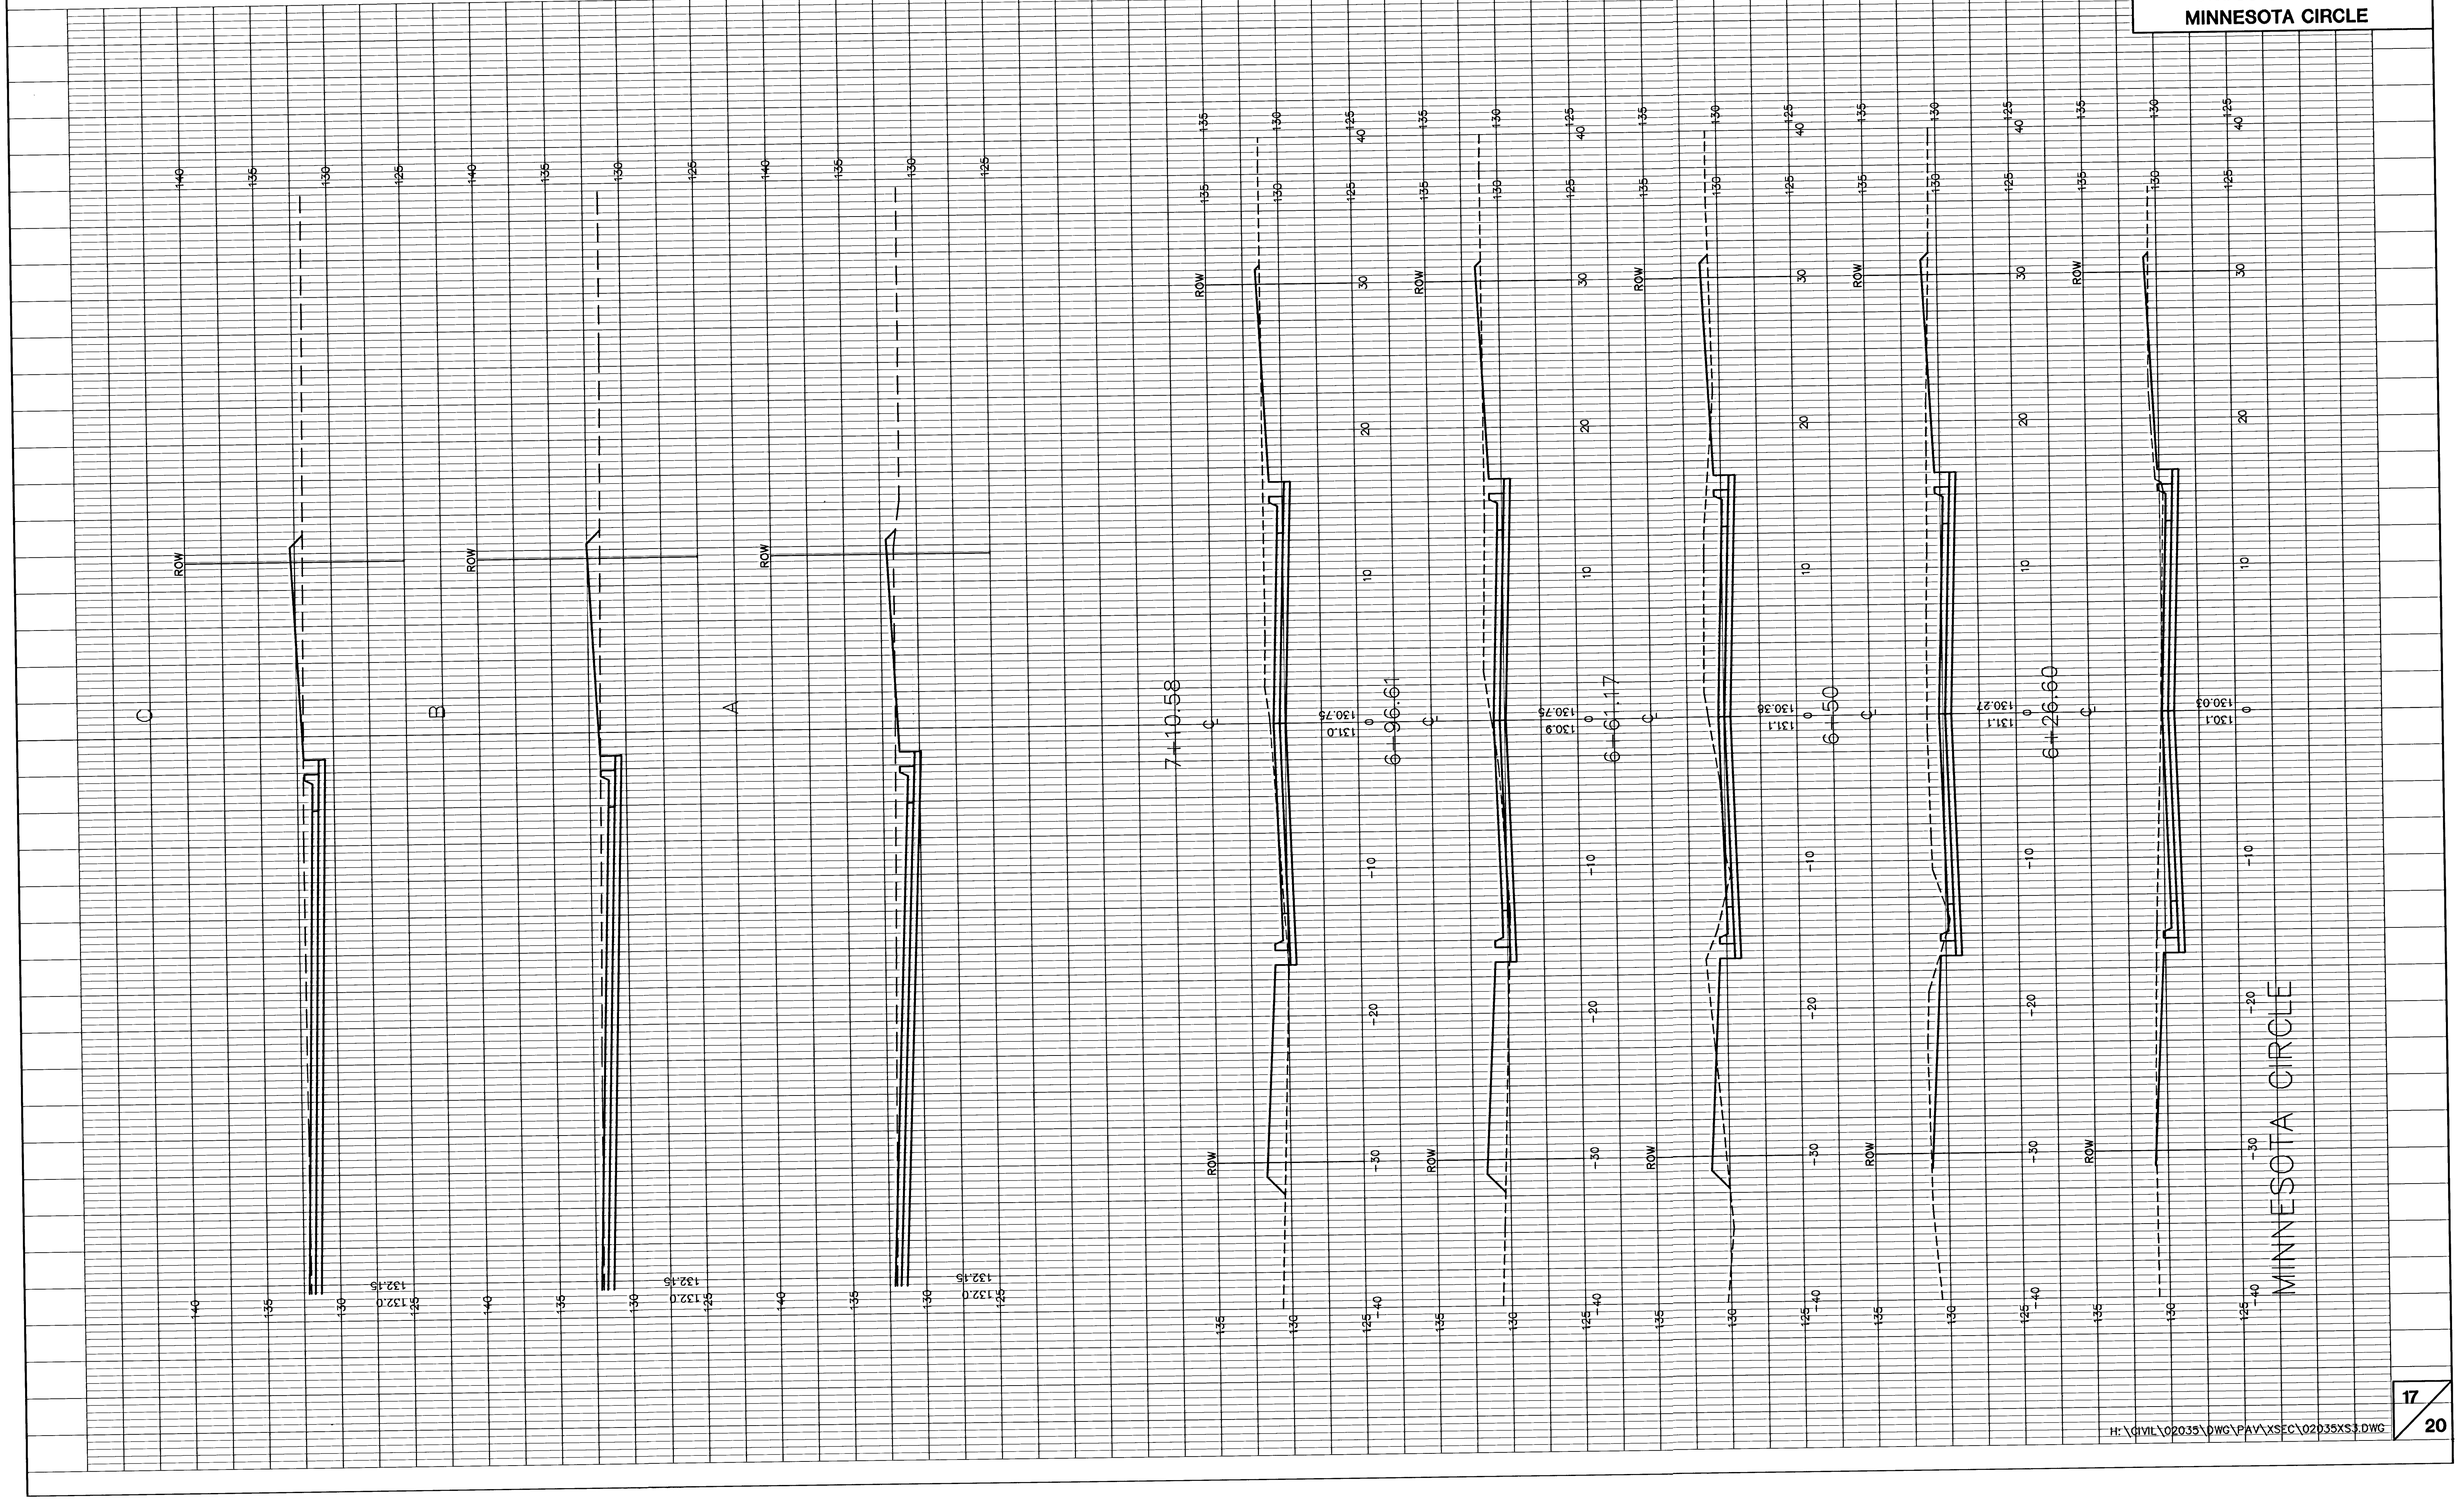

H:\CIVIL\02035\DWG\PAV\XSEC\02035XS1.DWG