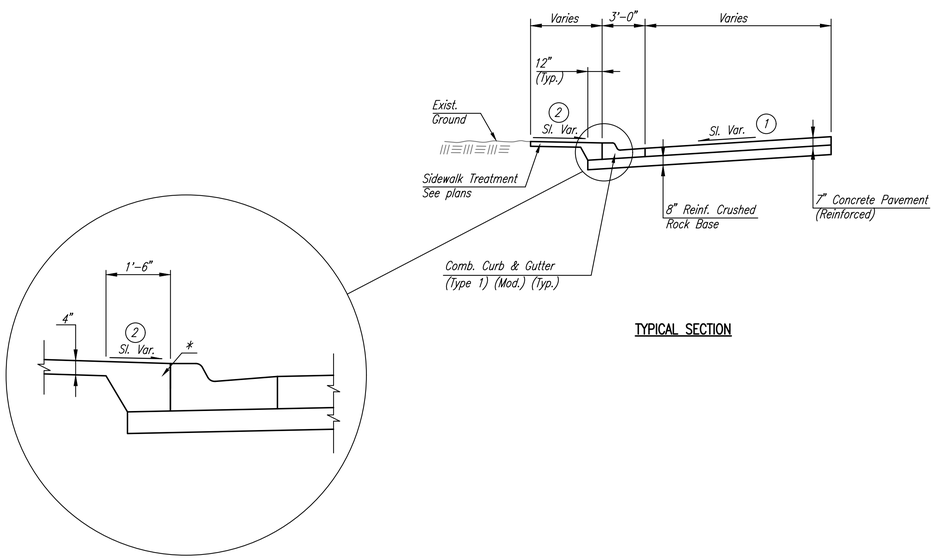

TYPICAL SECTION

CONCRETE SIDEWALK
THICKENED EDGE
DETAIL (TYP.)

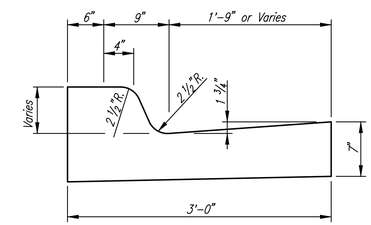

COMBINED CURB & GUTTER
(TYPE 1) (MODIFIED) (SPECIAL)

(1) Slope Varies. See Intersection Details for Spot Elevations.

* The additional thickness of concrete adjacent to combined Curb & Gutter will not be paid for directly but is considered Subsidiary to the Sidewalk Treatment Quantities.

(2) Maximum Allowable Cross-Slope = 2.0%

PRINTS ISSUED

DATE	PURPOSE	NO.
12.02.16	FOR BID	

DOUGLAS AVE.
STREETSCAPE
IMPROVEMENTS
WICHITA, KS

LK Architecture

Architecture • Engineering • Planning • Interior Design • Landscape Architecture

LK Architecture Inc. ©
345 RIVERVIEW,WICHITA,KS 67203
Phone (316) 268-0230 Fax: (316) 268-0205

CONTACT: Jeffery A. Best, ASLA

PROJECT NUMBER:
15749.01

SHEET TITLE:
TYPICAL SECTION

SHEET NUMBER:
C1

PEC PROFESSIONAL ENGINEERING CONSULTANTS, P.A.
303 SOUTH TOPEKA WICHITA, KS 67202
316-262-2691 www.pec1.com