

BENCHMARKS:
BM#1: "□" Cut in top of curb, east return of SE corner of Lotus & Parkridge.
Elev. = 145.99 (City Datum)

BM #2: "X" Cut on walk at NW corner of Lot 1, Block F, Flat Creek Addition
Elev. = 146.22 (City Datum)

BM #3: "□" Cut in top of curb at the NW corner of Lot 1, Block B, Hunter's Ridge Addition.
Elev. = 146.63 (City Datum)

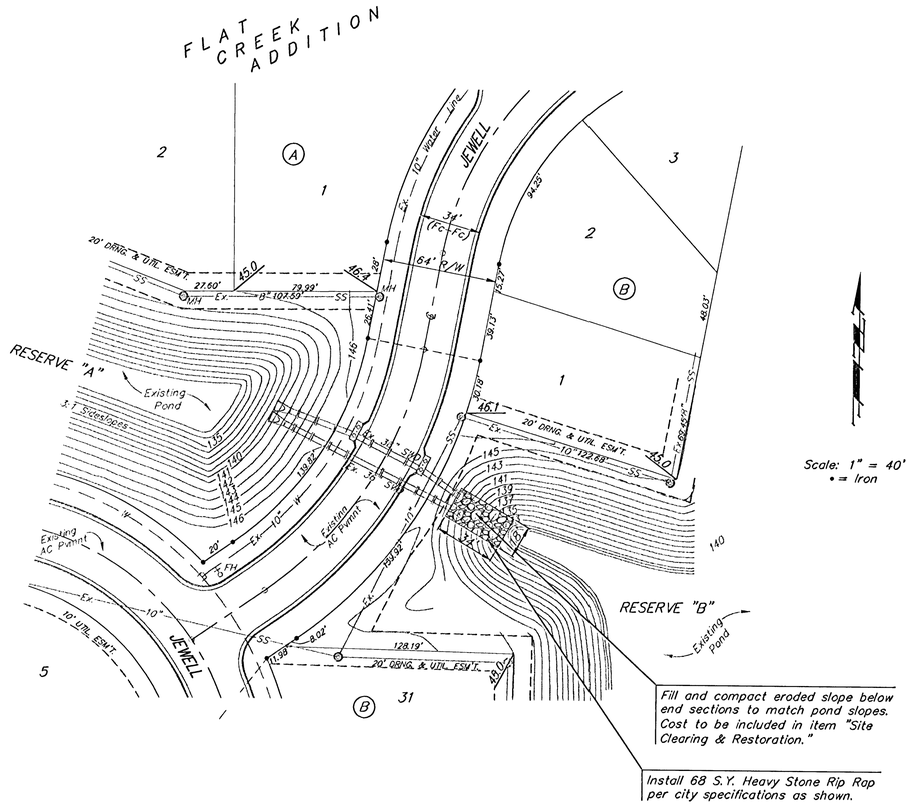

Scale: 1" = 40'
• = Iron

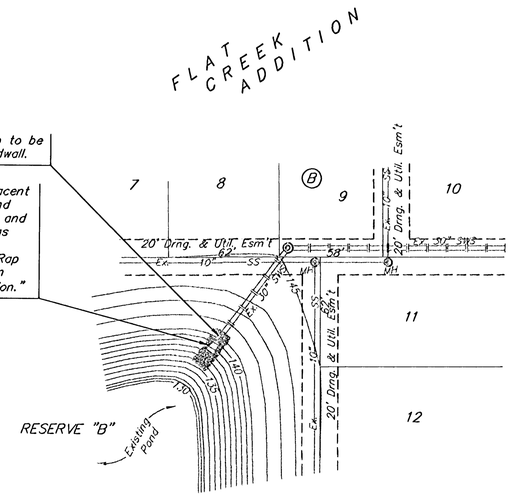

Scale: 1" = 40'
• = Iron

FLAT CREEK ADDITION - PHASE II
SITE RESTORATION
STORM WATER DRAIN IMPROVEMENTS

BAUGHMAN COMPANY P.A.
ENGINEERING, SURVEYING, & PLANNING
316-262-7271 • 315 ELLIS • WICHITA, KANSAS 67211

PROJECT NUMBER	SHEET
472-83384	24 OF 43

DESIGN	DRAWN	APPROVED	DATE	SCALE
BLP	GNX		8/21/02	NOTED

FlatCreek | Phase 2 | Sht 9