
FLAT CREEK ADDITION

WICHITA, SEDGWICK COUNTY, KANSAS

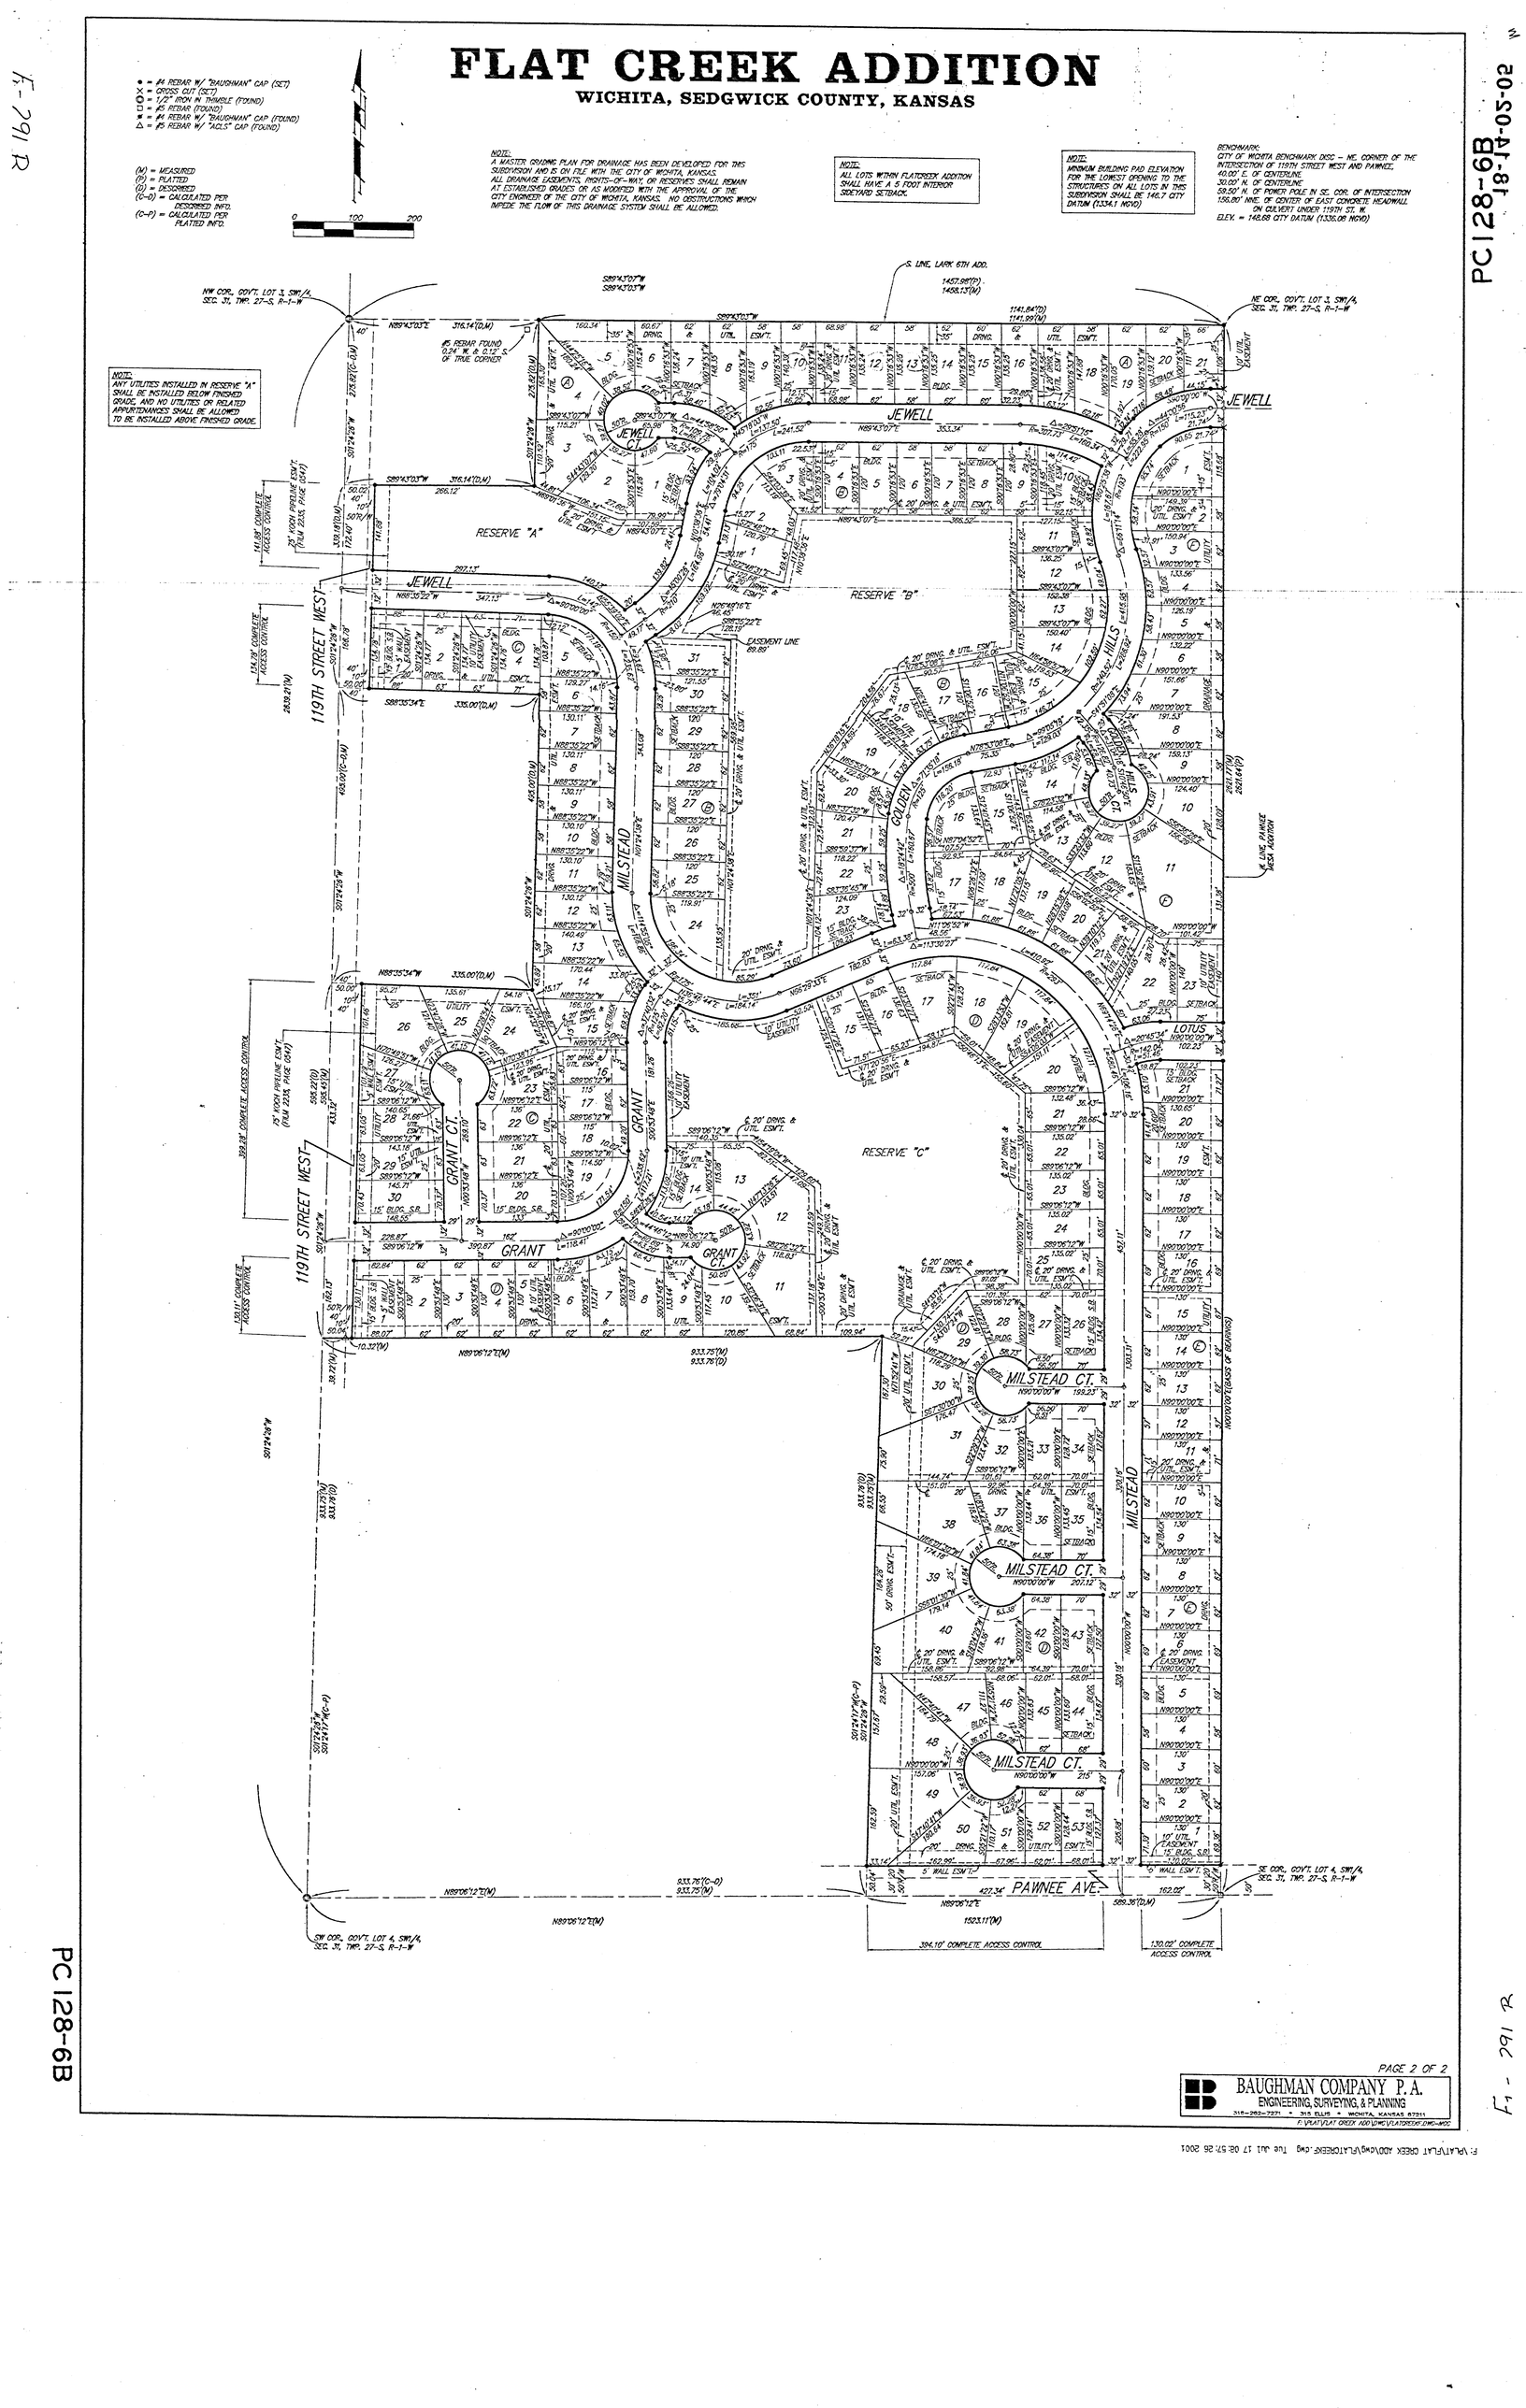

PAGE 2 OF 2

BAUGHMAN COMPANY P.A.
ENGINEERING, SURVEYING, & PLANNING
316-262-7271 • 315 ELLIS • WICHITA, KANSAS 67211

F:\PLAT\FLAT CREEK ADD\DWG\FLATCREEK.dwg Tue Jul 17 08:57:26 2001

F-291 R

PC 128-6B

18-PA-05-02

PC128-6B

F-291 R