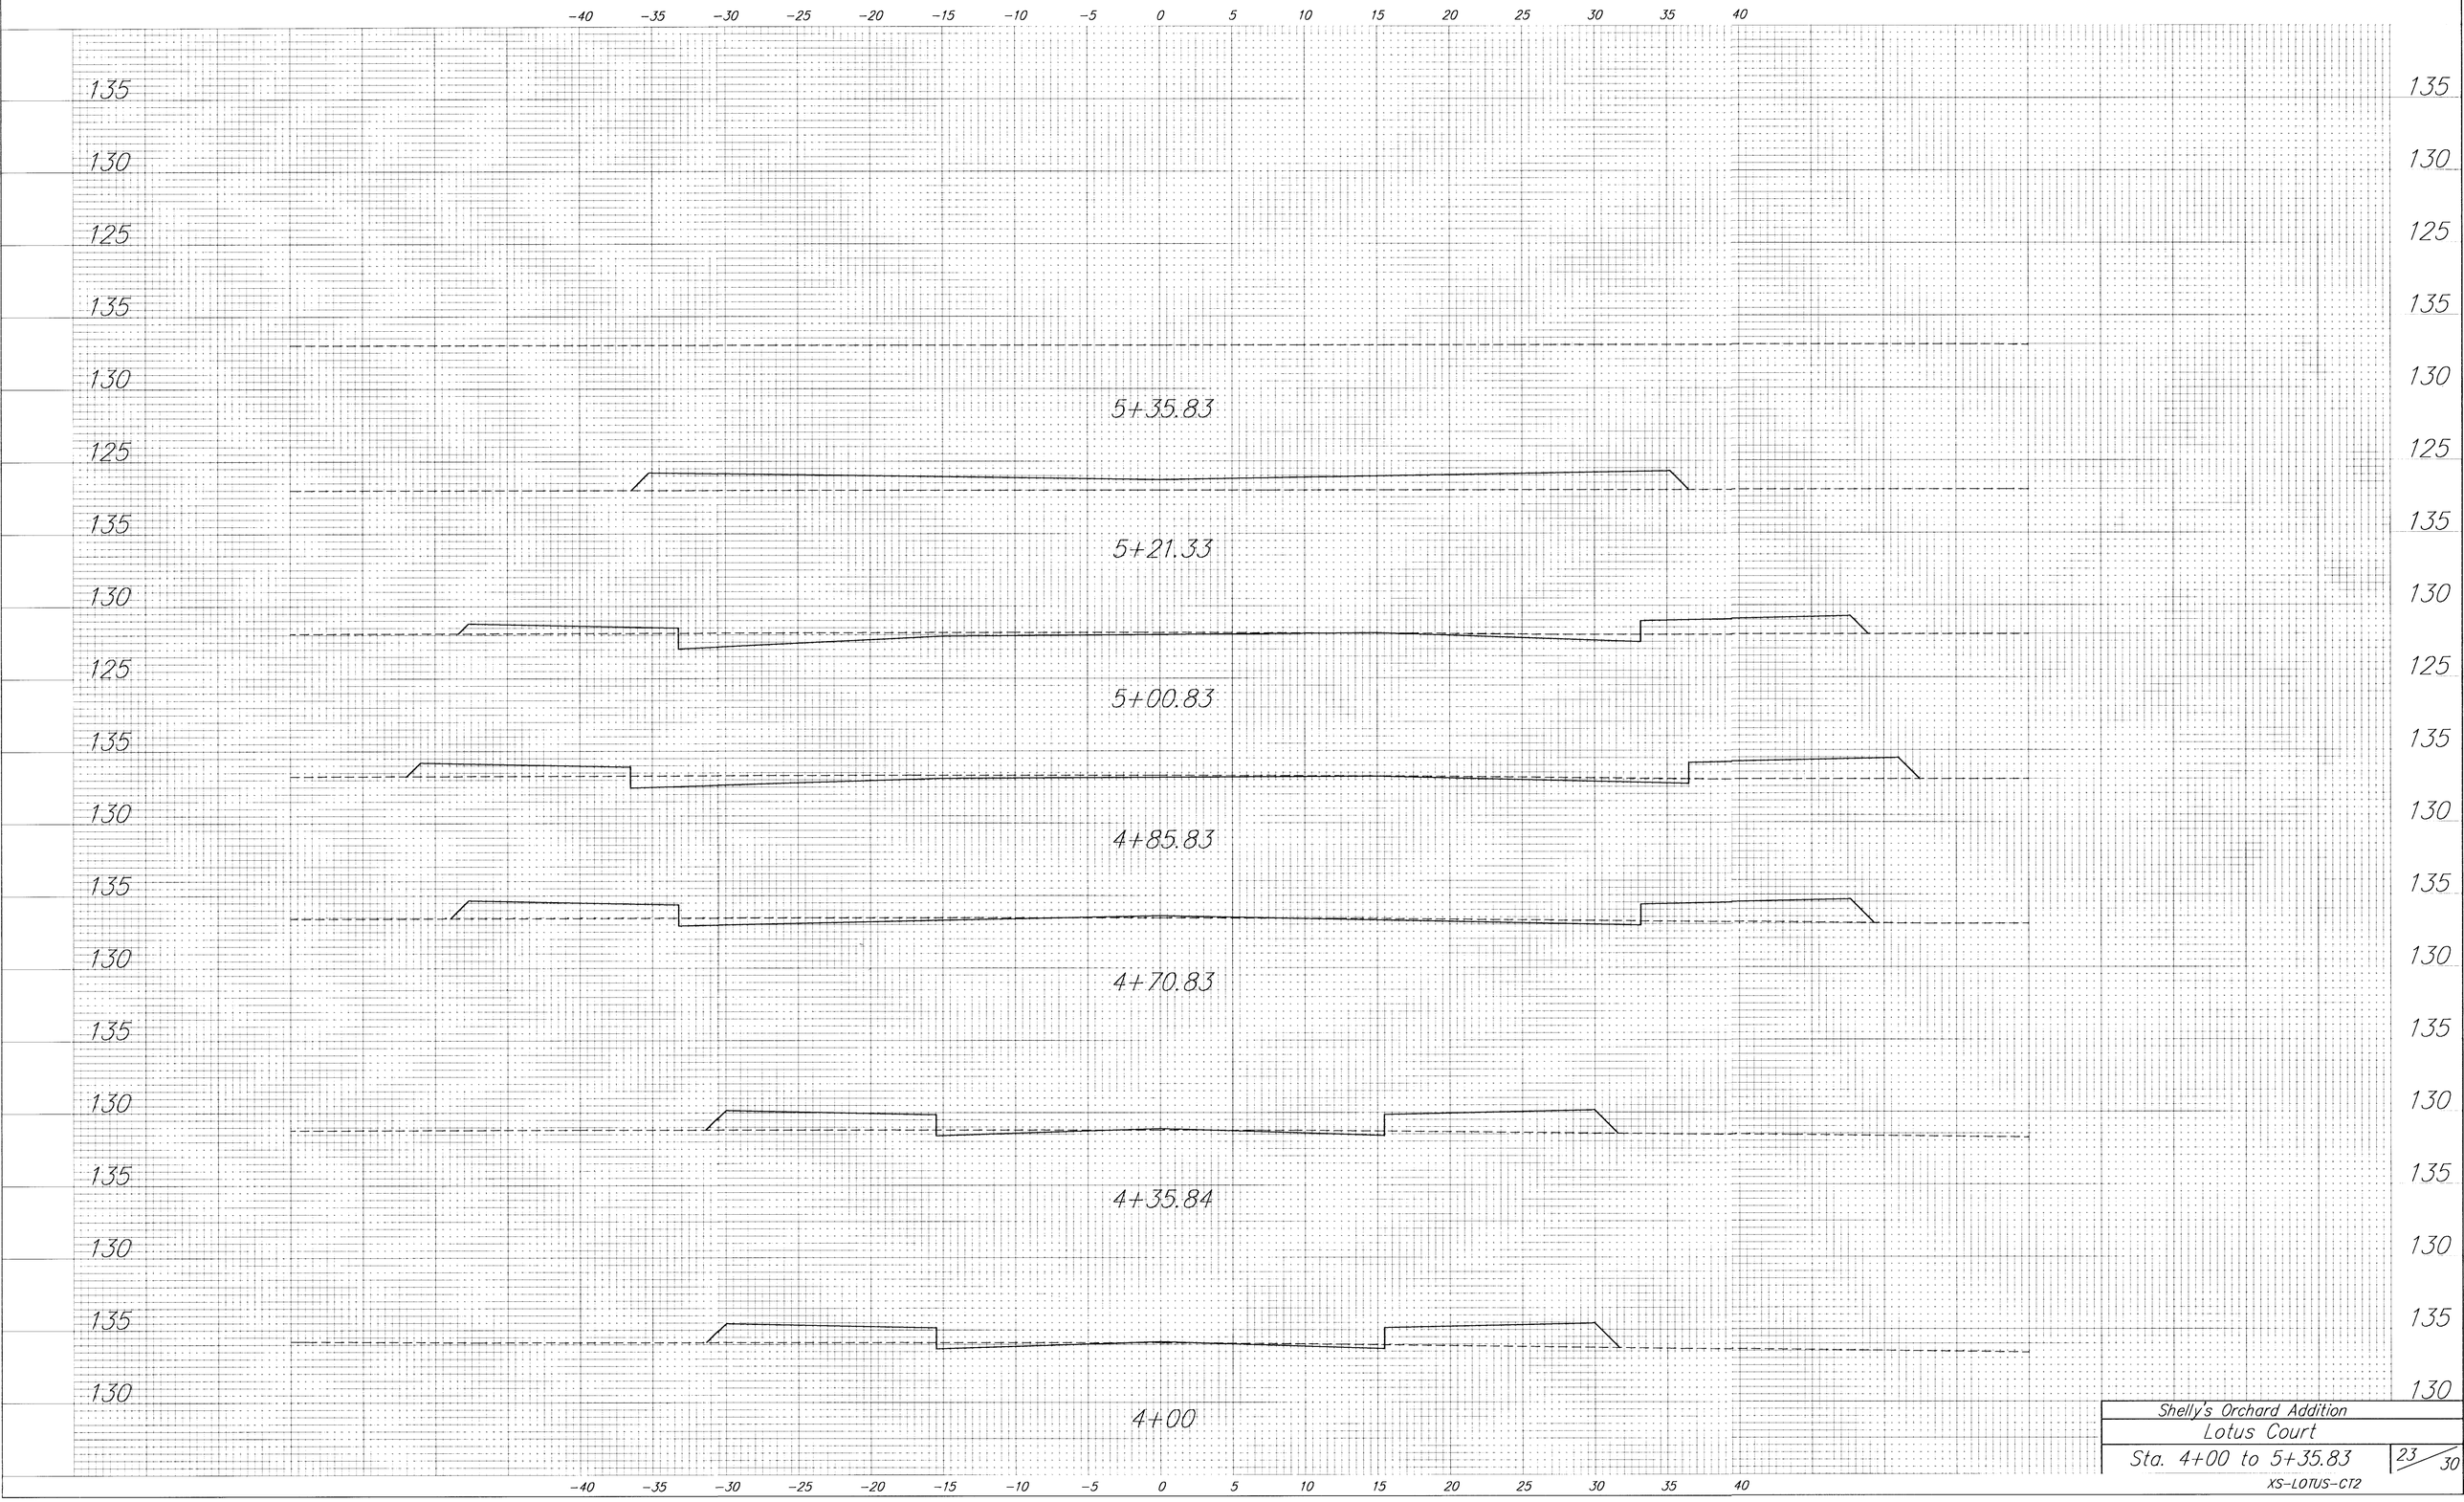

Shelly's Orchard Addition

Lotus Court

Sta. 4+00 to 5+35.83

23/30

XS-LOTUS-CT2