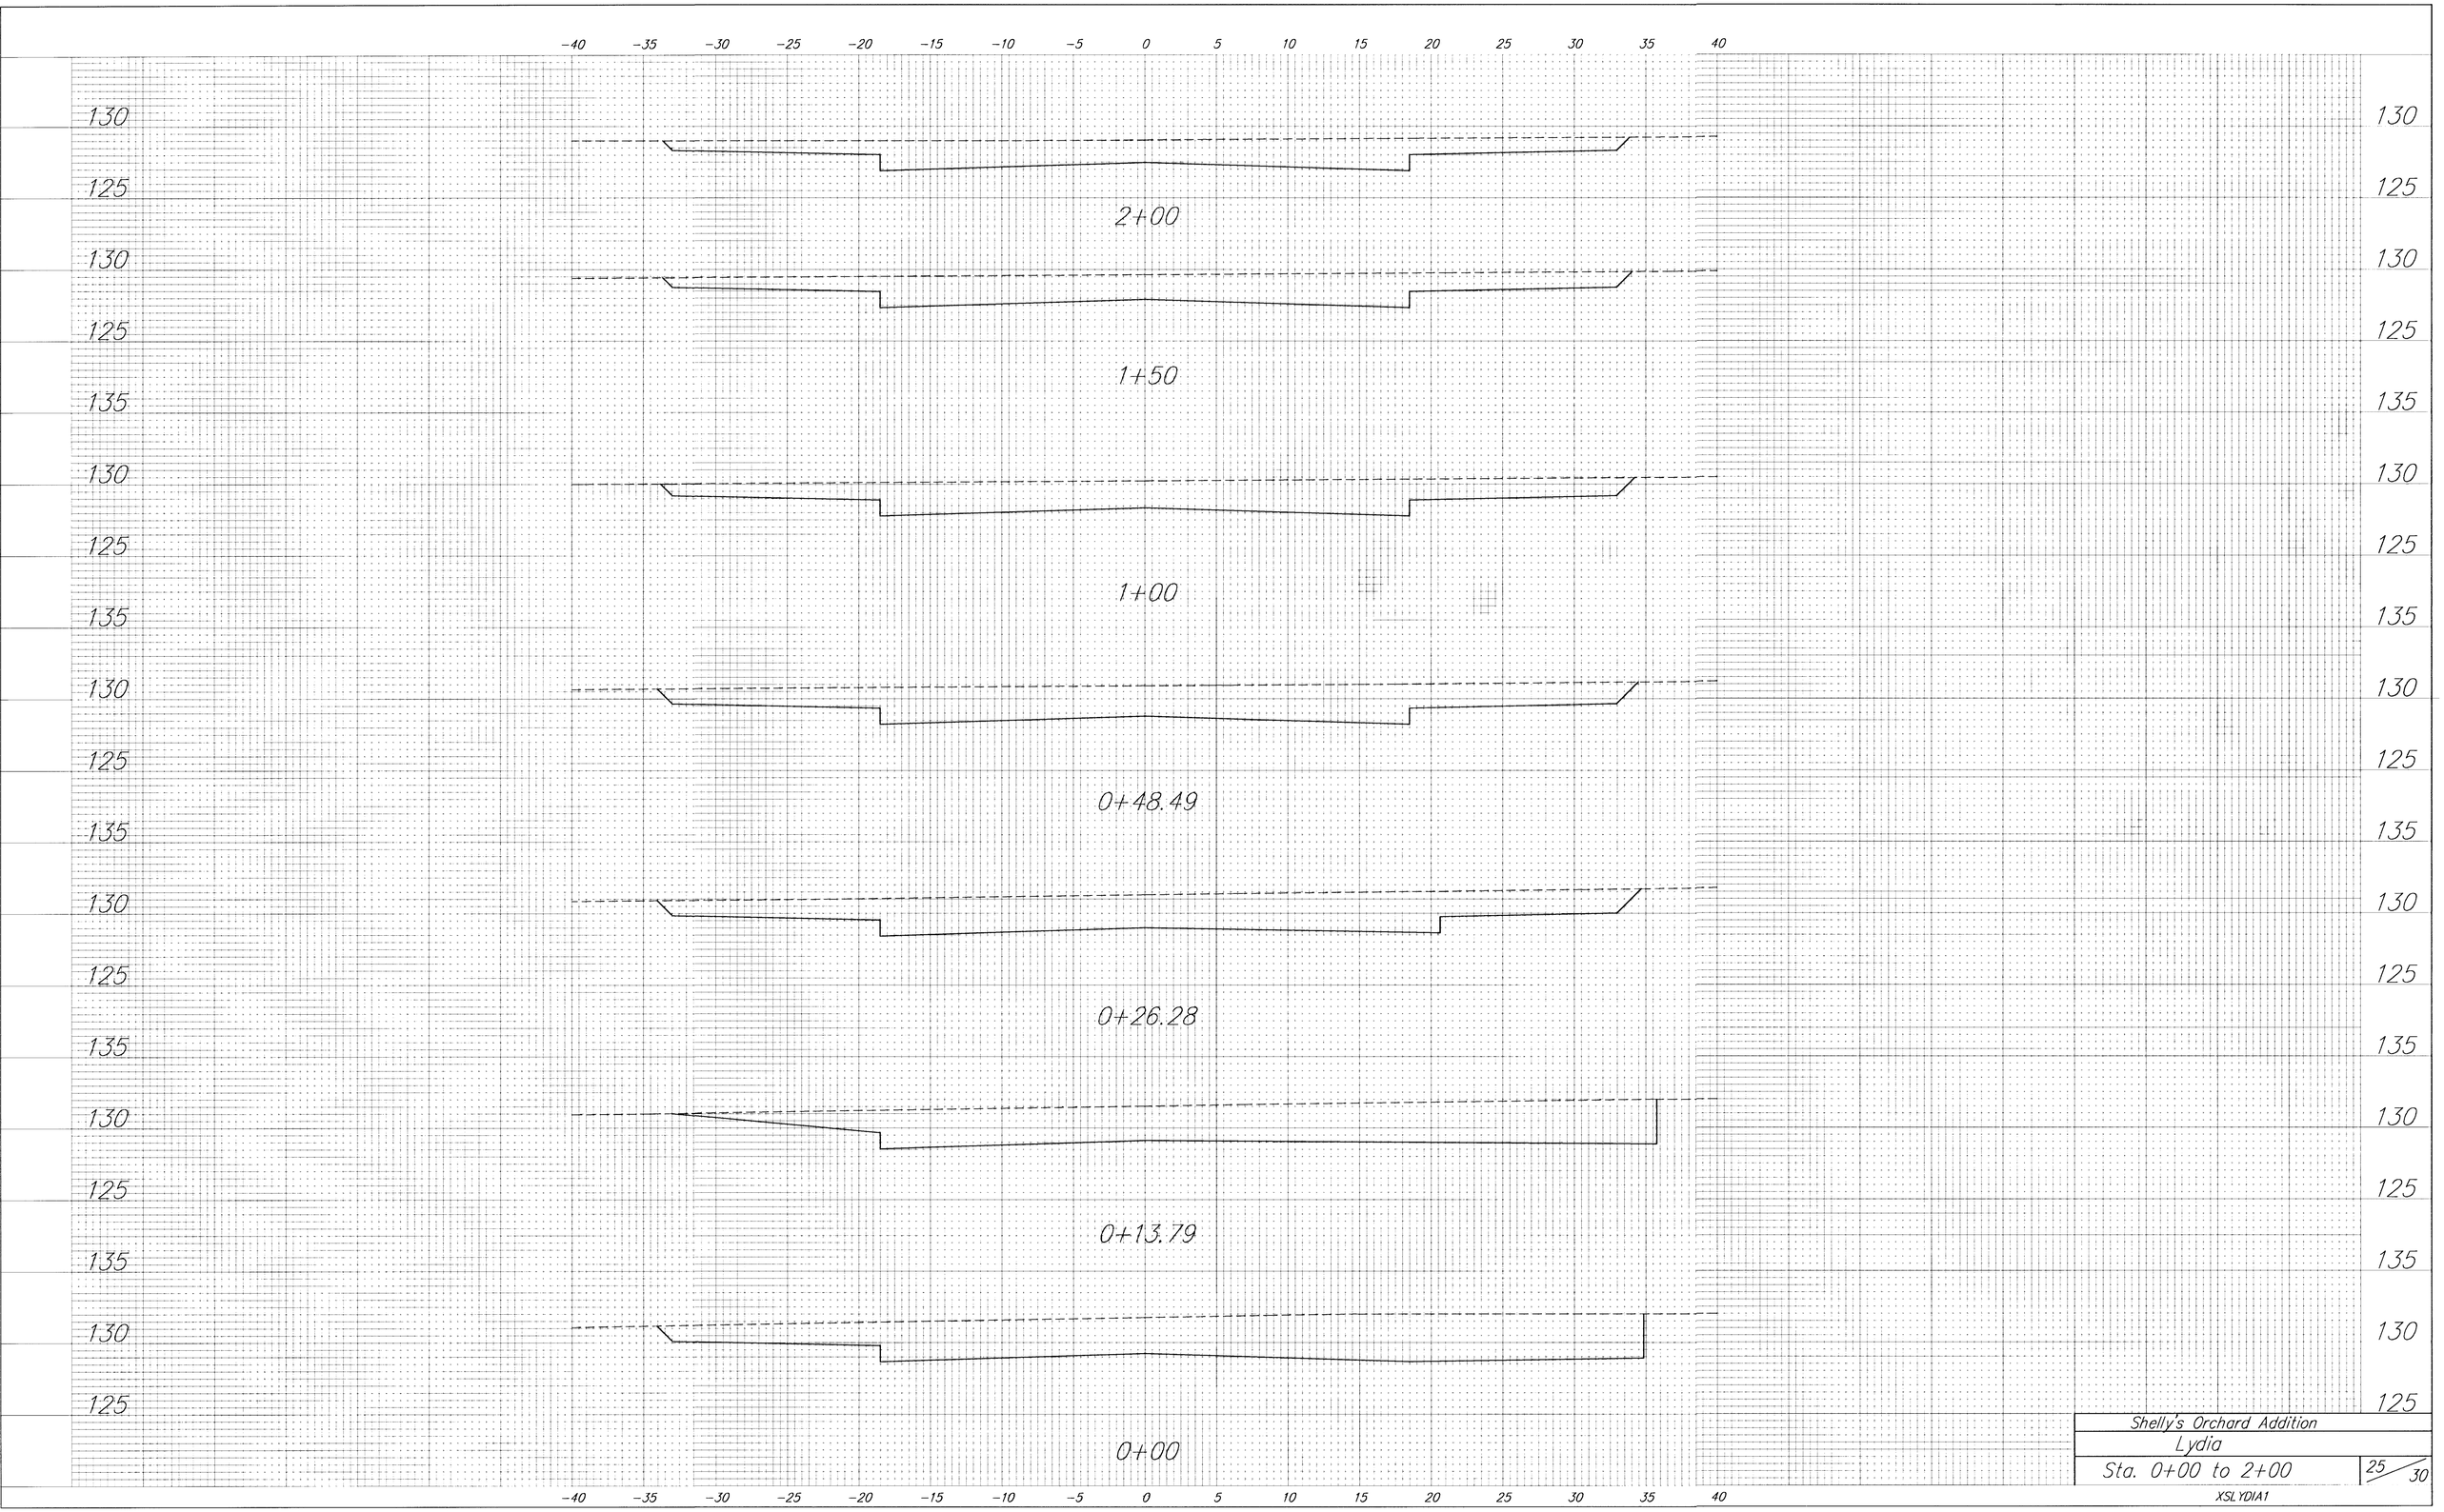


Shelly's Orchard Addition

Lydia

Sta. 0+00 to 2+00

25 / 30

XSLYDIA1