


oves – See Detail

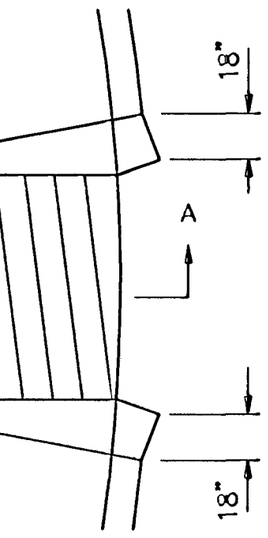


MP PLAN VIEW

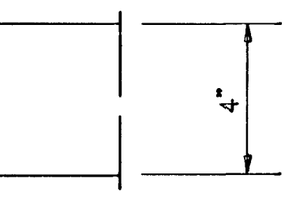

DETAIL

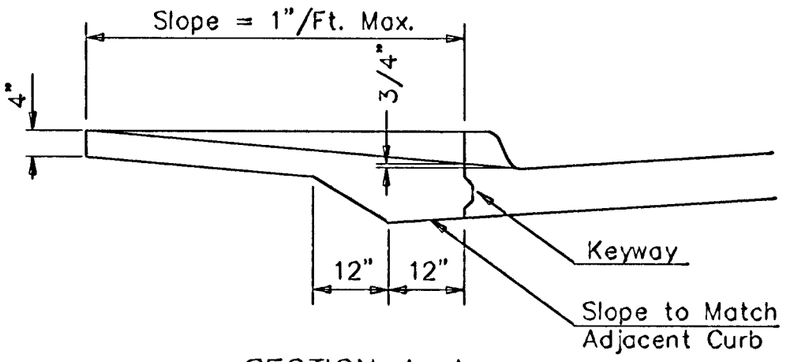


SECTION A–A

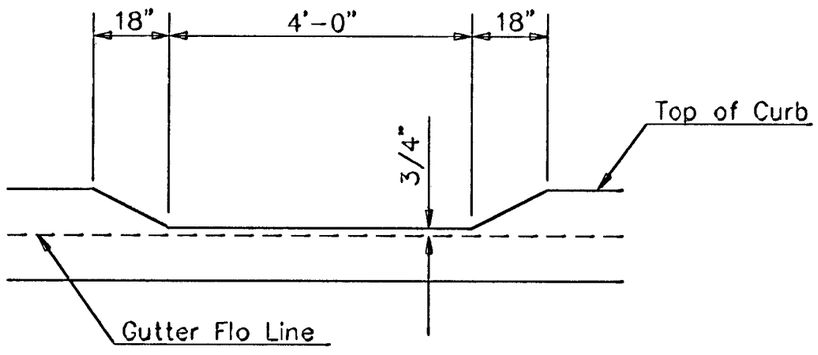


DEPRESSED CURB DETAIL


WHEELCHAIR RAMP DETAIL

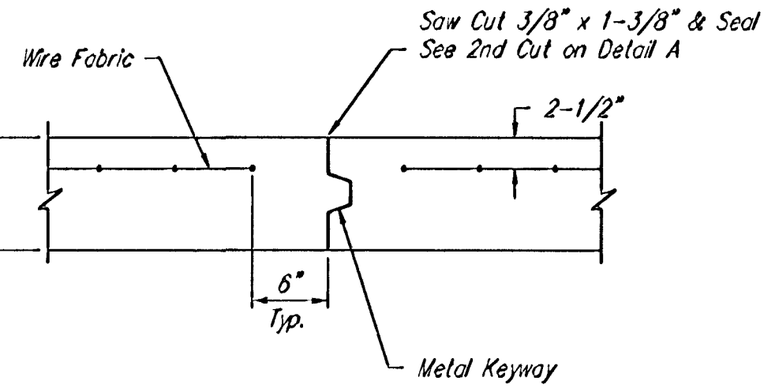

PTIONAL CONTRACTION JOINT
(CONSTRUCTION JOINT)

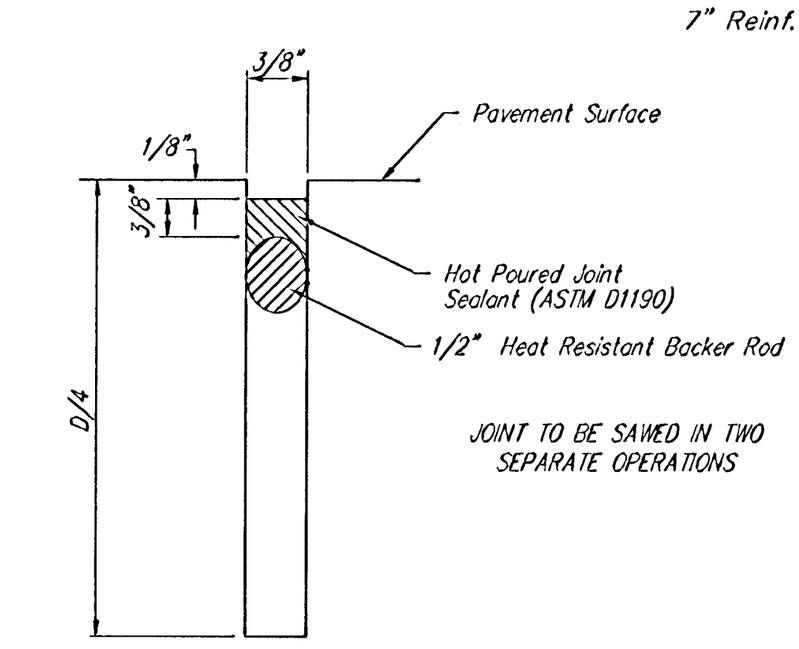


SAW JOINT DETAIL "A"

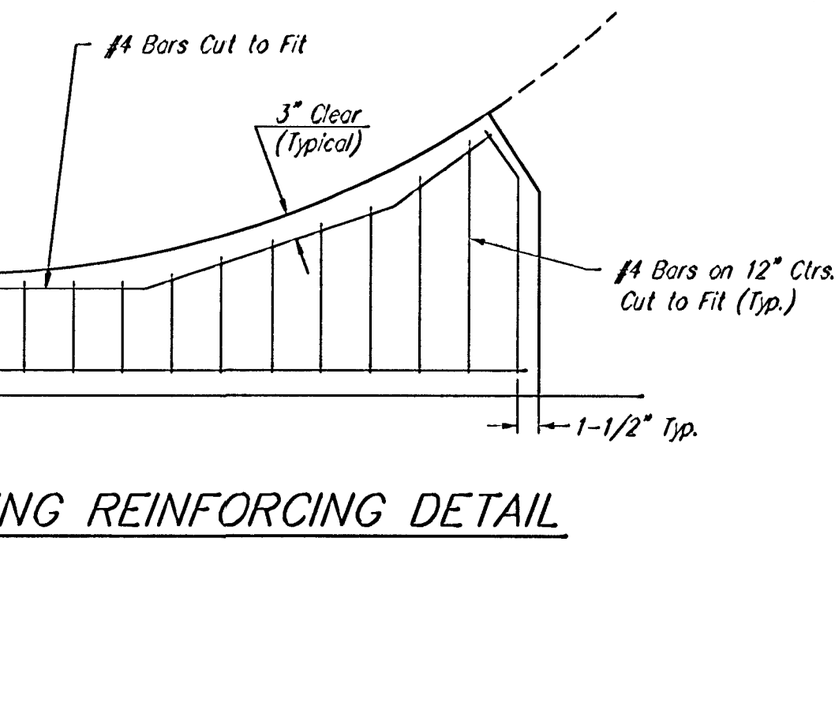

NG REINFORCING DETAIL


SAW JOINT DETAIL "B"

Scale: 1

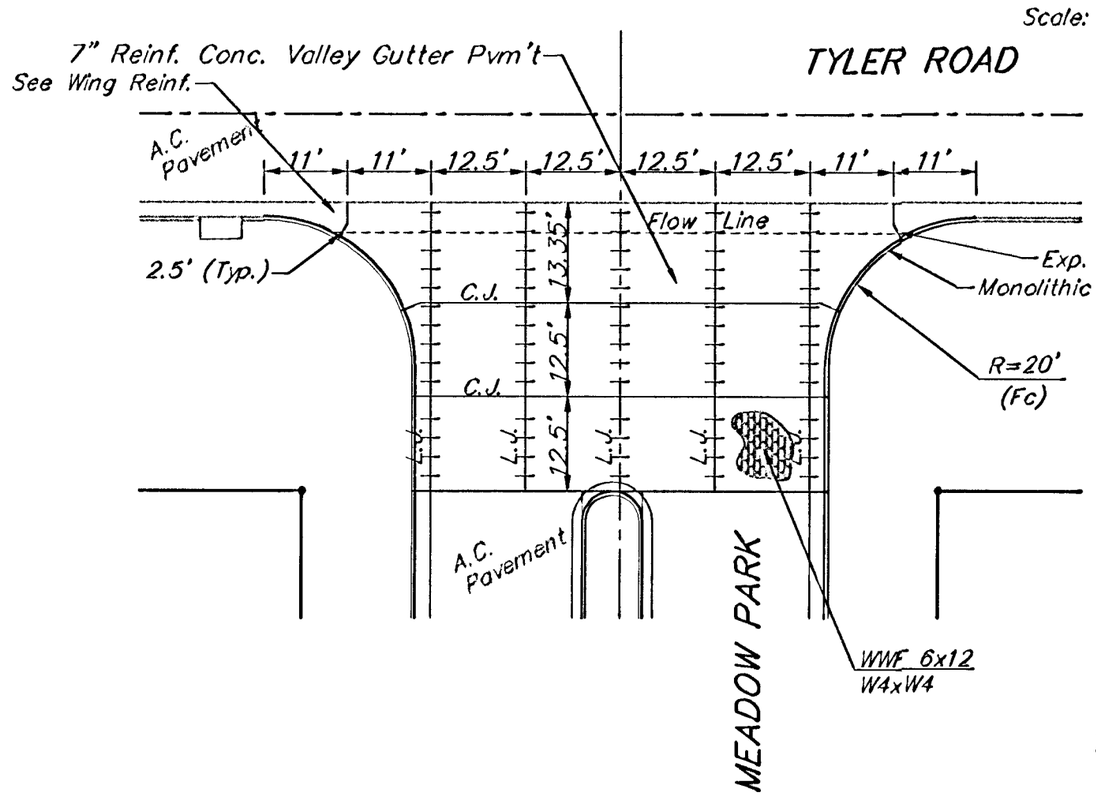

7"

Scale: 1" =

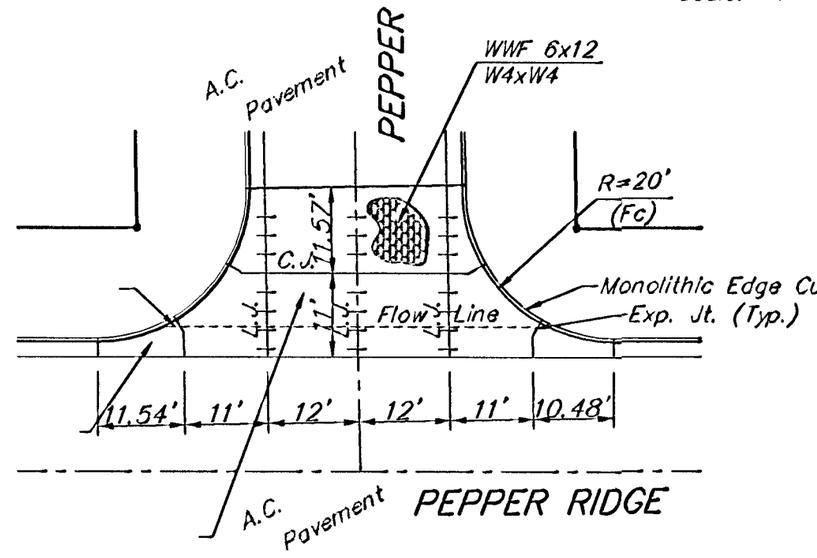

Scale

