
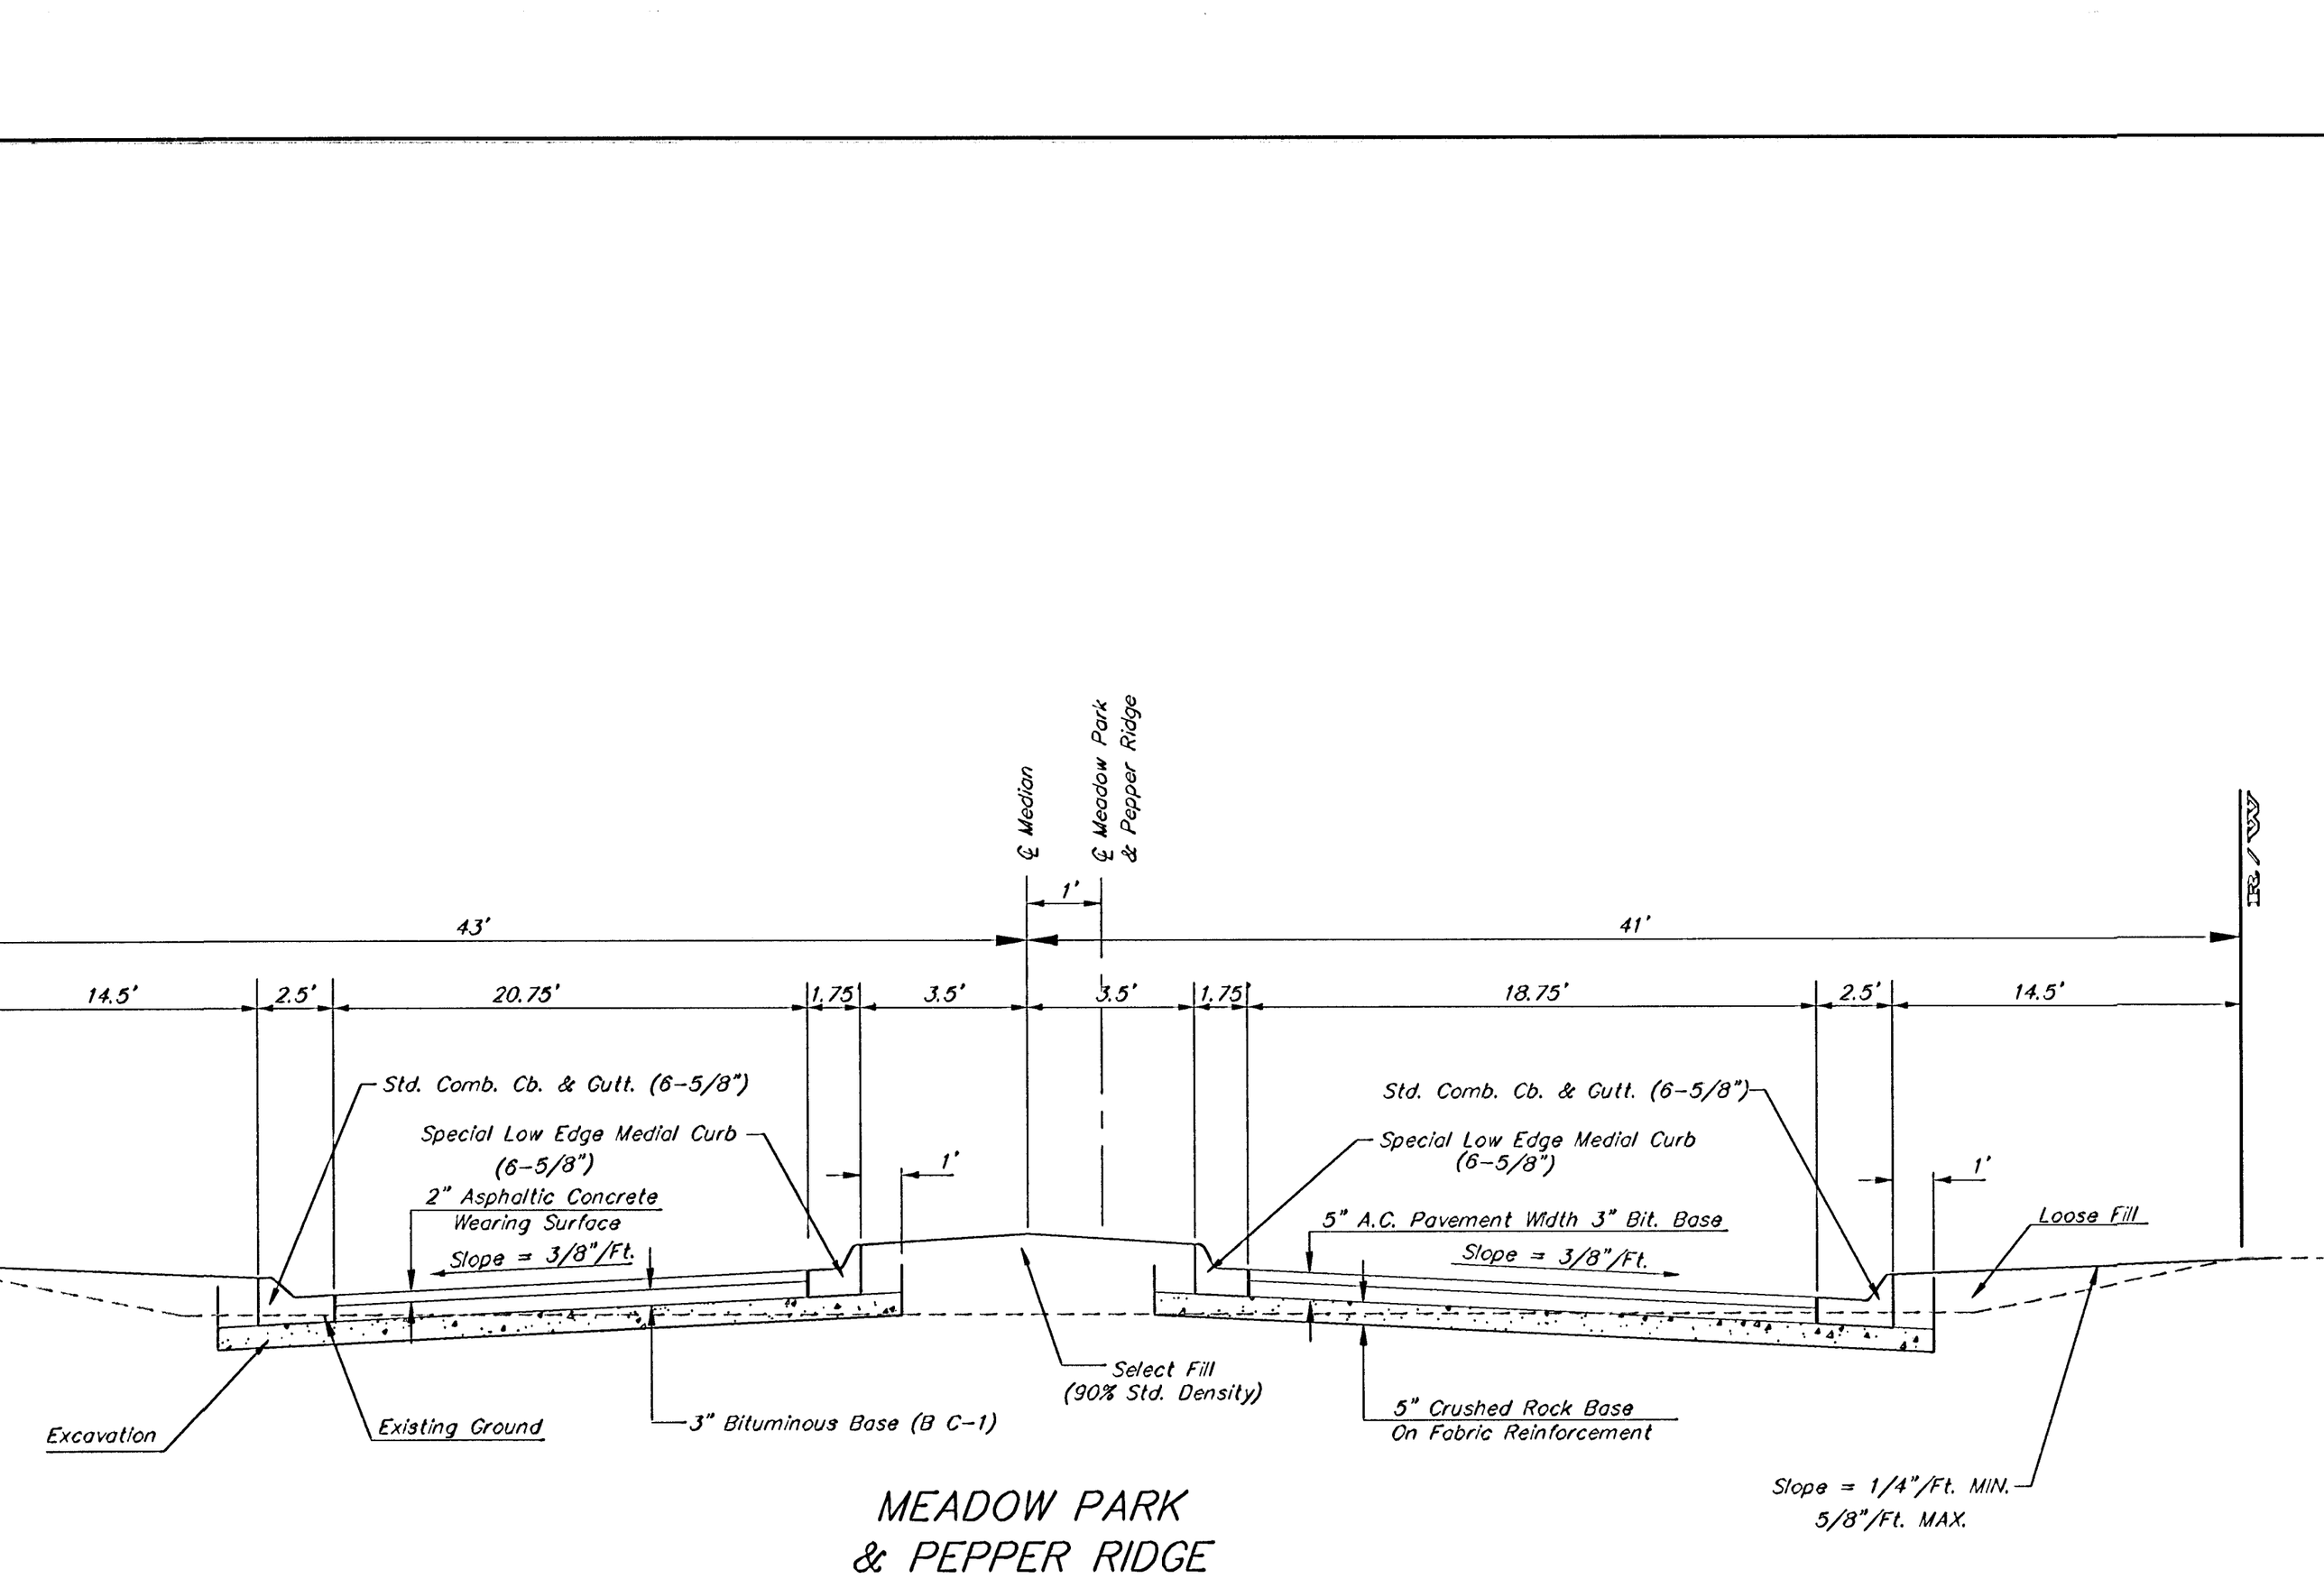


MEADOW PARK & PEPPER RIDGE

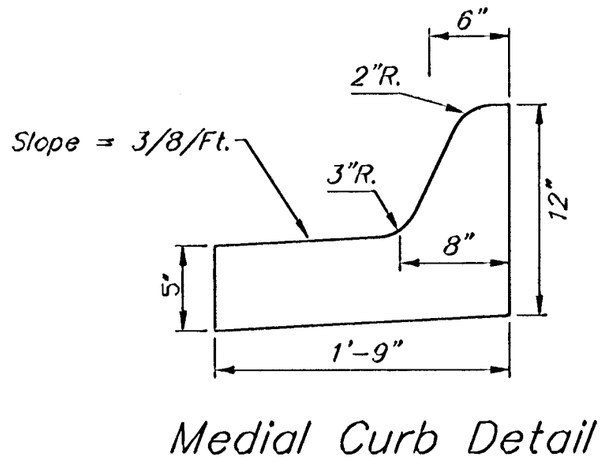

Medial Curb Detail
(Low Edge)

Not to Scale

Note: To be paid as Medial Curb & Gutter (6 5/8")