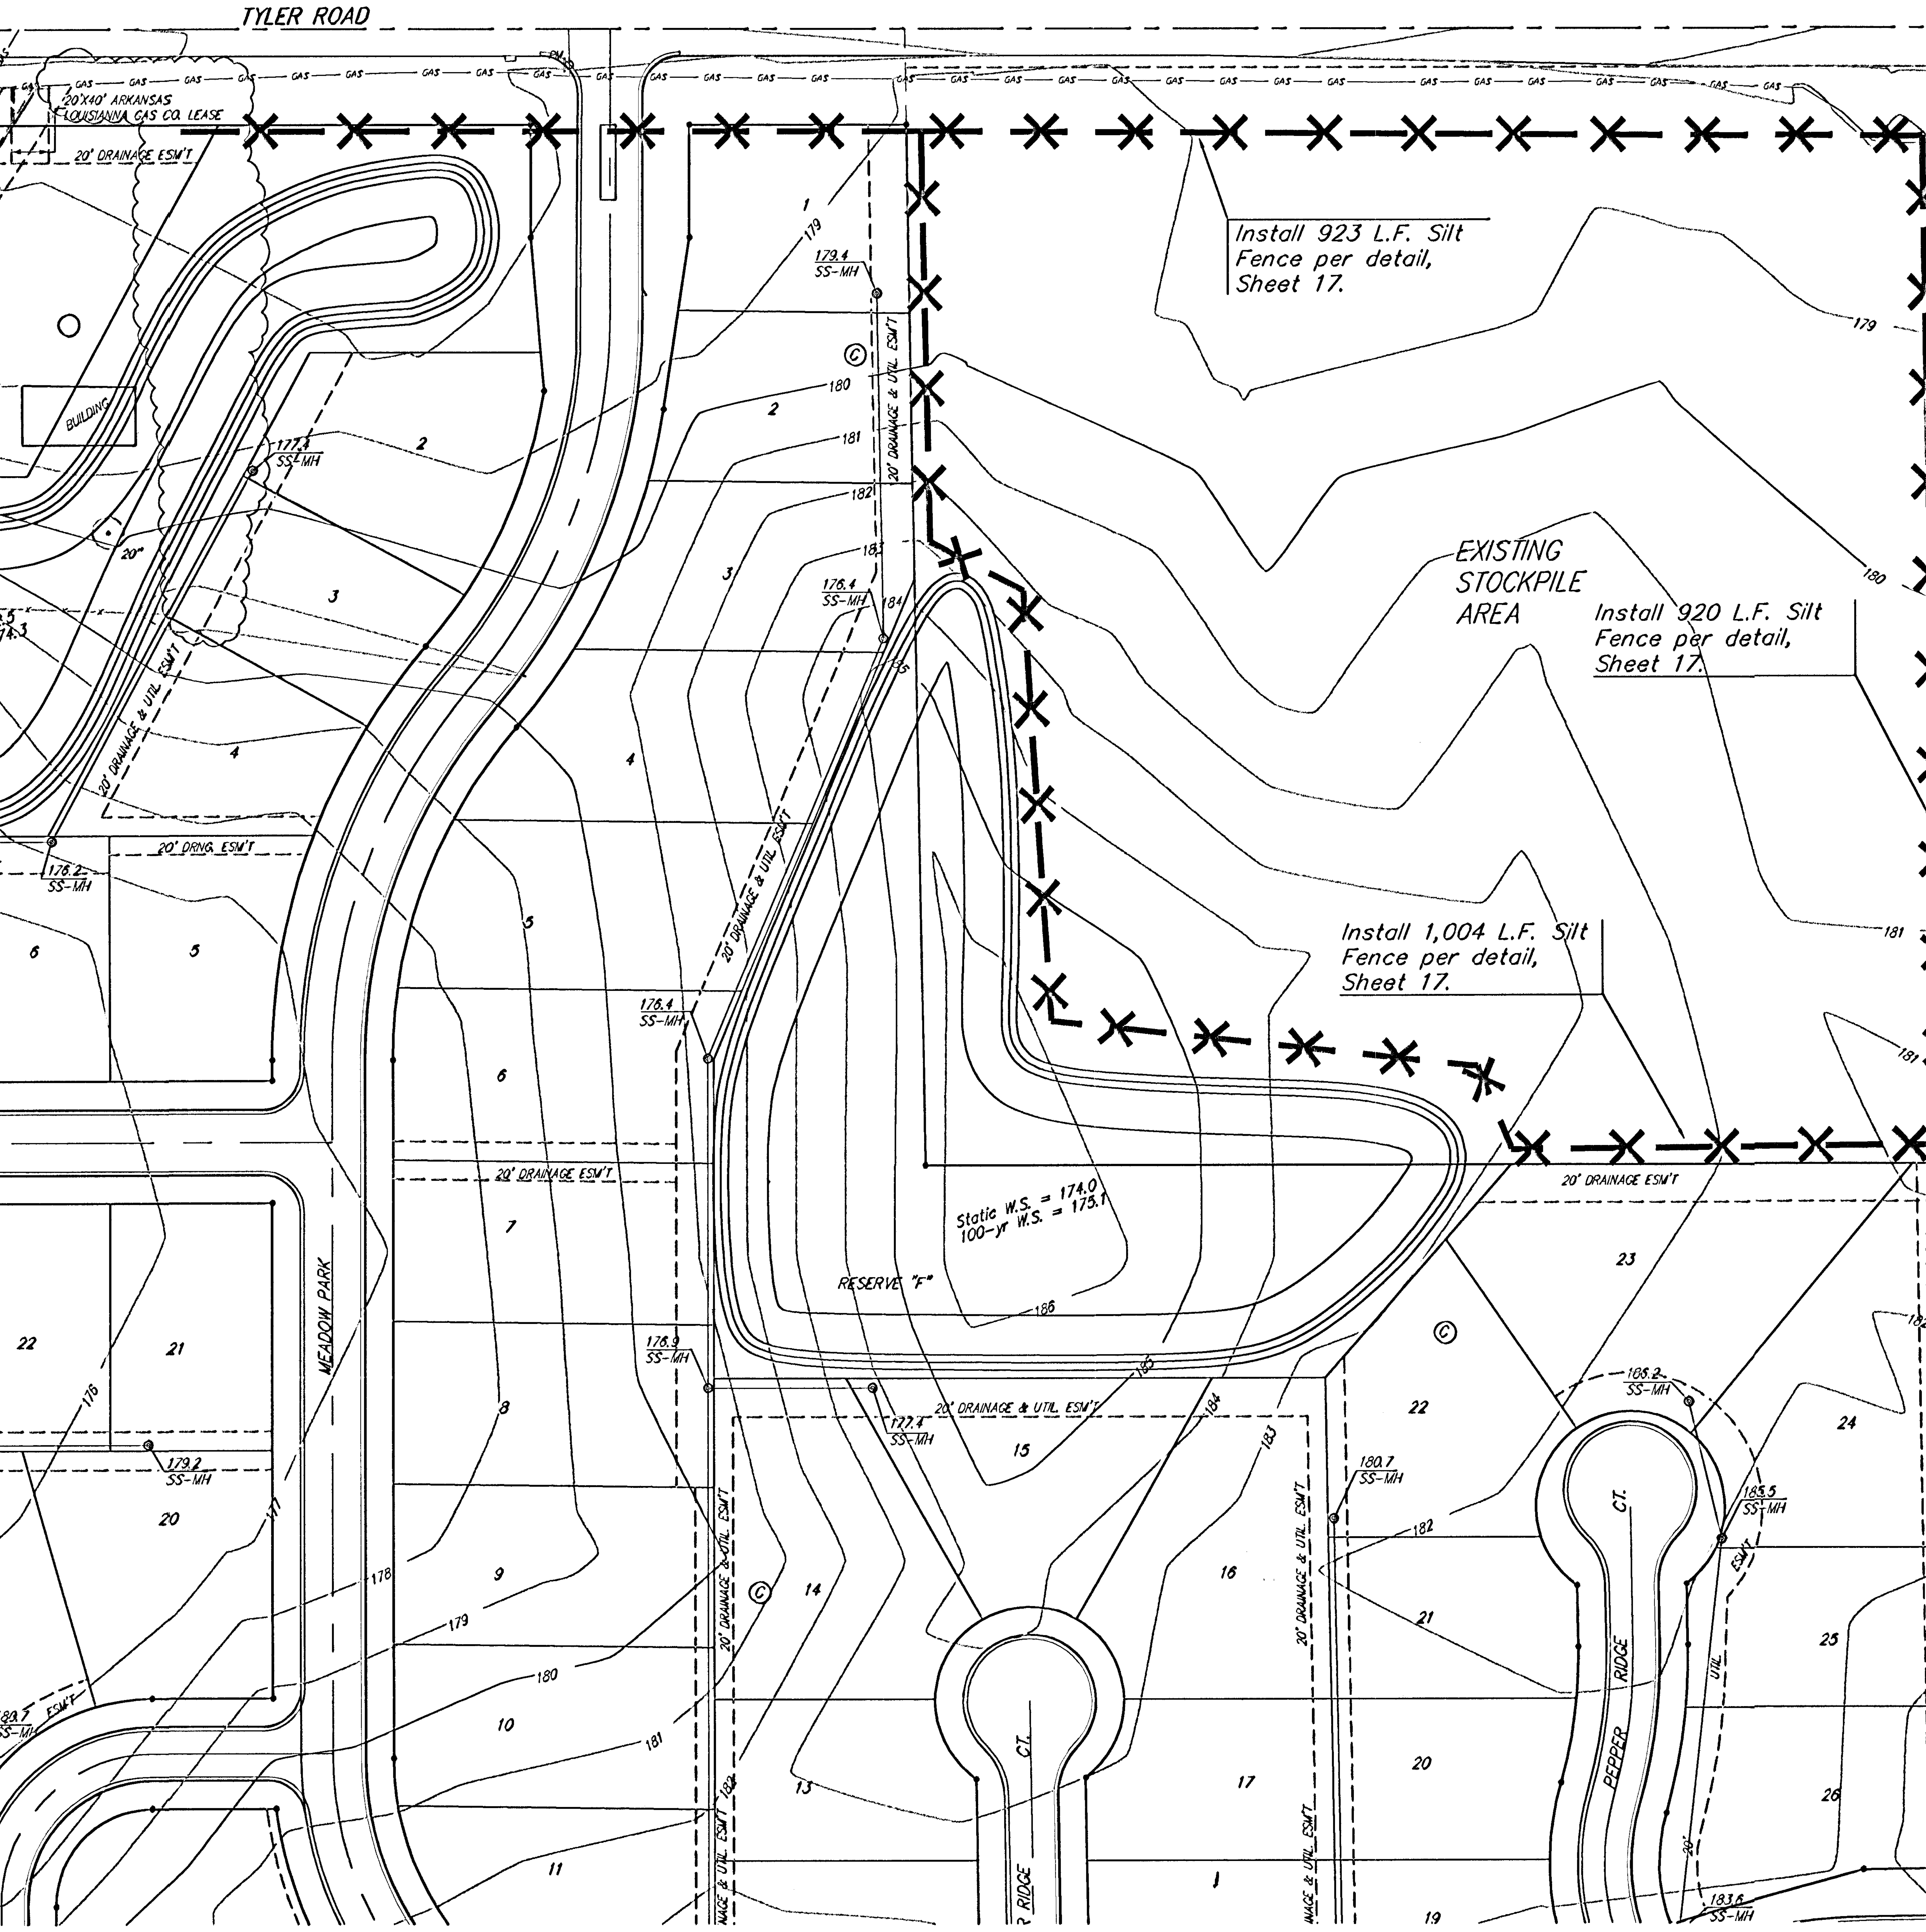

TYLER ROAD
20'X40' ARKANSAS LOUISIANNA GAS CO. LEASE
20' DRAINAGE ESM'T
BUILDING
Install 923 L.F. Silt Fence per detail, Sheet 17.
EXISTING STOCKPILE AREA
Install 920 L.F. Silt Fence per detail, Sheet 17.
Install 1,004 L.F. Silt Fence per detail, Sheet 17.
20' DRAINAGE & UTIL. ESM'T
20' DRNG. ESM'T
MEADOW PARK
Static W.S. = 174.0
100-yr W.S. = 175.1
RESERVE "F"
CT.
PEPPER RIDGE
179.4 SS-MH
177.4 SS-MH
176.4 SS-MH
176.2 SS-MH
176.9 SS-MH
179.2 SS-MH
180.7 SS-MH
185.2 SS-MH
185.5 SS-MH
183.6 SS-MH