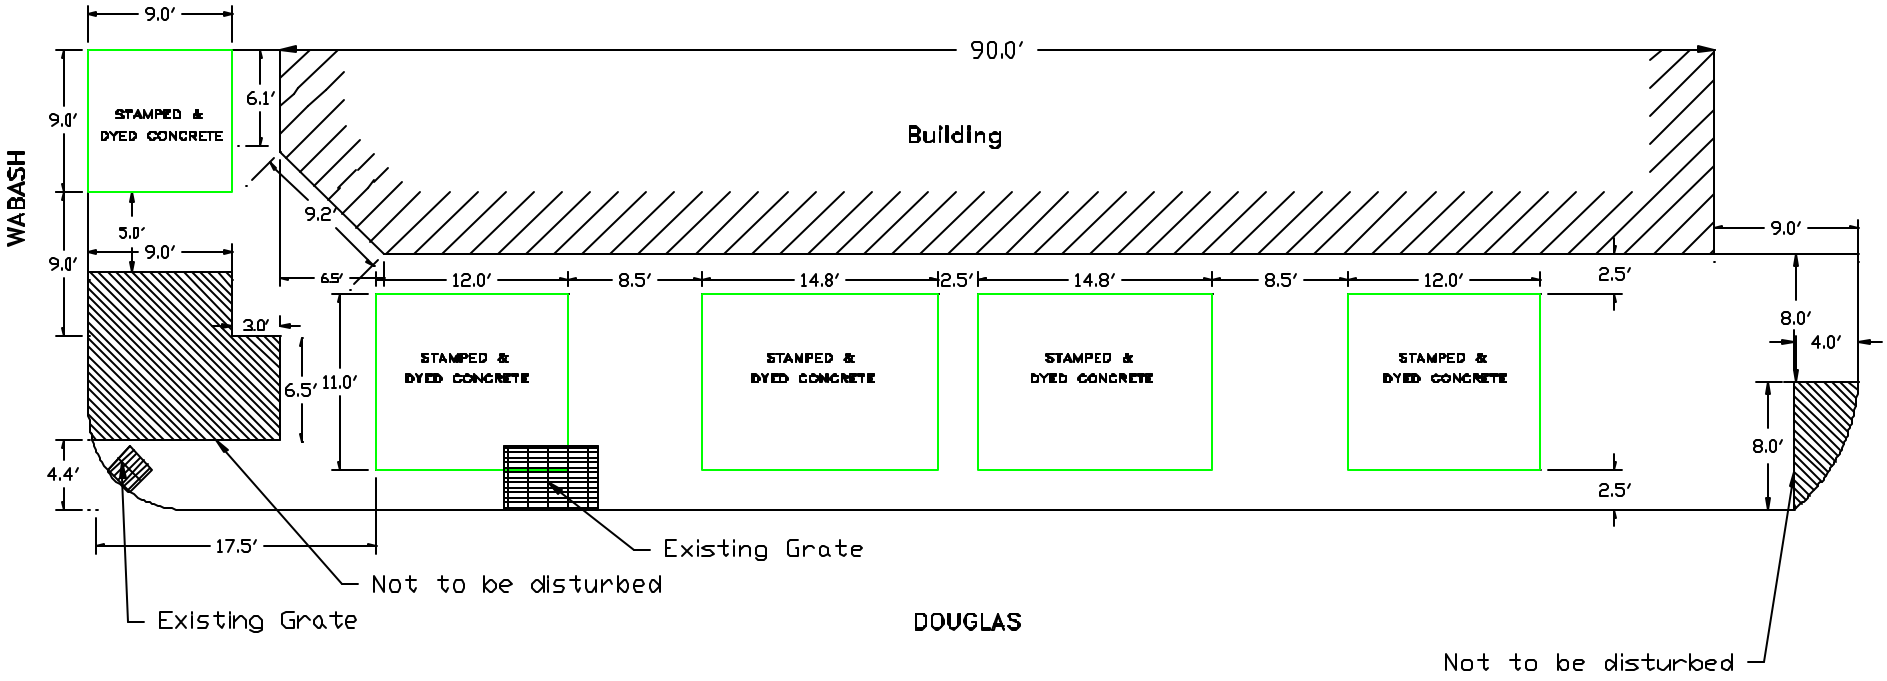PROPOSED SIDEWALK
AT DOUGLAS AND WABASH