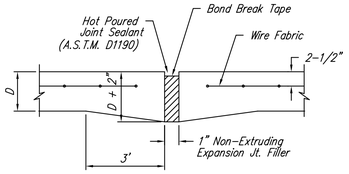

EXPANSION JOINT

NOTE: Extra Thickness to be Subsidiary to Price of Square Yards Pavement

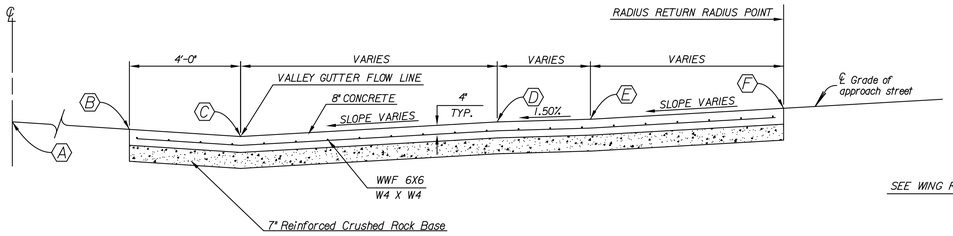

SECTION A–A

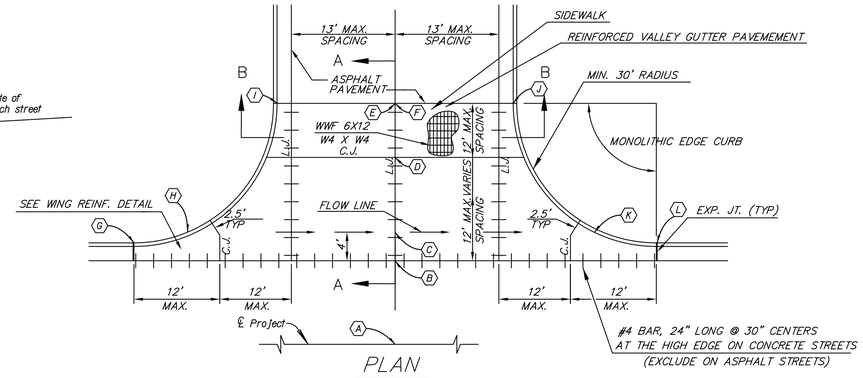

PLAN

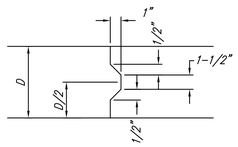

KEYWAY DETAIL

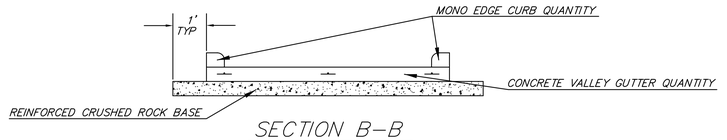

SECTION B–B

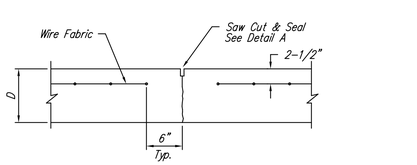

CONTRACTION JOINT DETAIL (C.J.)

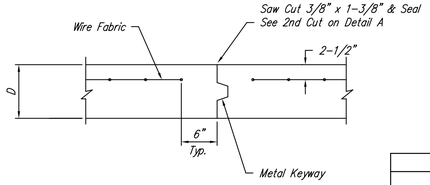

OPTIONAL CONTRACTION JOINT

REINFORCED VALLEY GUTTER DETAIL

VALLEY GUTTER SUMMARY															
SIDE STREET	STATION	SIDE	ELEV. PT. "A"	ELEV. ON ℄ OF APPROACH STREET			ELEV. PT. "E"	ELEV. PT. "F"	ELEV. PT. "G"	ELEV. PT. "H"	ELEV. PT. "I"	ELEV. PT. "J"	ELEV. PT. "K"	ELEV. PT. "L"	APPR. STR. GRADE	SQ. YDS. CONC. PAVT. (8" UNIFORM)(AE)
				PT. "B"	PT. "C"	PT. "D"										
PARKING LOT ENTRANCE	22+74.34	RT.	1296.94	1296.78	1296.66	1296.72	-	1296.77	1297.18	1297.14	1296.84	1296.86	1297.15	1297.14	0.9%	69.4
PARKING ENTRANCE	23+37.90	LT.	1296.92	1296.57	-	-	-	1296.95	1296.96	1296.95	1297.13	1297.11	1296.84	1296.43	1.9%	25.4

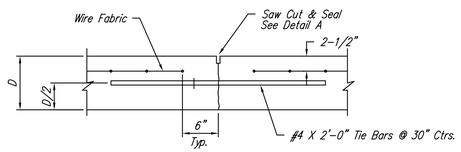

LONGITUDINAL JOINT DETAIL (L.J.)

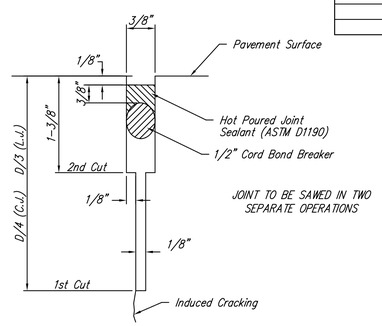

SAW JOINT DETAIL
(DETAIL A)

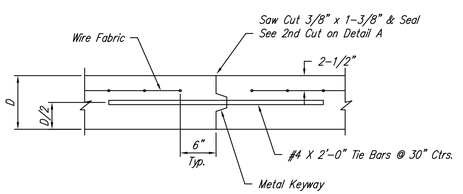

OPTIONAL LONGITUDINAL JOINT DETAIL (L.J.)

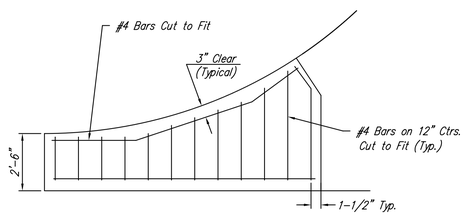

WING REINFORCING DETAIL

REVISION MAY 2017	SECTION B–B, ROCK EXTENDED ONE FOOT BEYOND PAVEMENT

CITY OF WICHITA
PUBLIC WORKS & UTILITIES
ENGINEERING DIVISION

VALLEY GUTTER DETAILS

CITY ENGINEER
GARY JANZEN, P.E.

PROJECT NUMBER	OCA NUMBER	DATE
472-85285	707101	7/5/2017

CITY ENGINEER'S OFFICE
CITY HALL - SEVENTH FLOOR
455 NORTH MAIN STREET
WICHITA, KANSAS 67202-1620
(316) 268-4501

SHEET
45 of 90