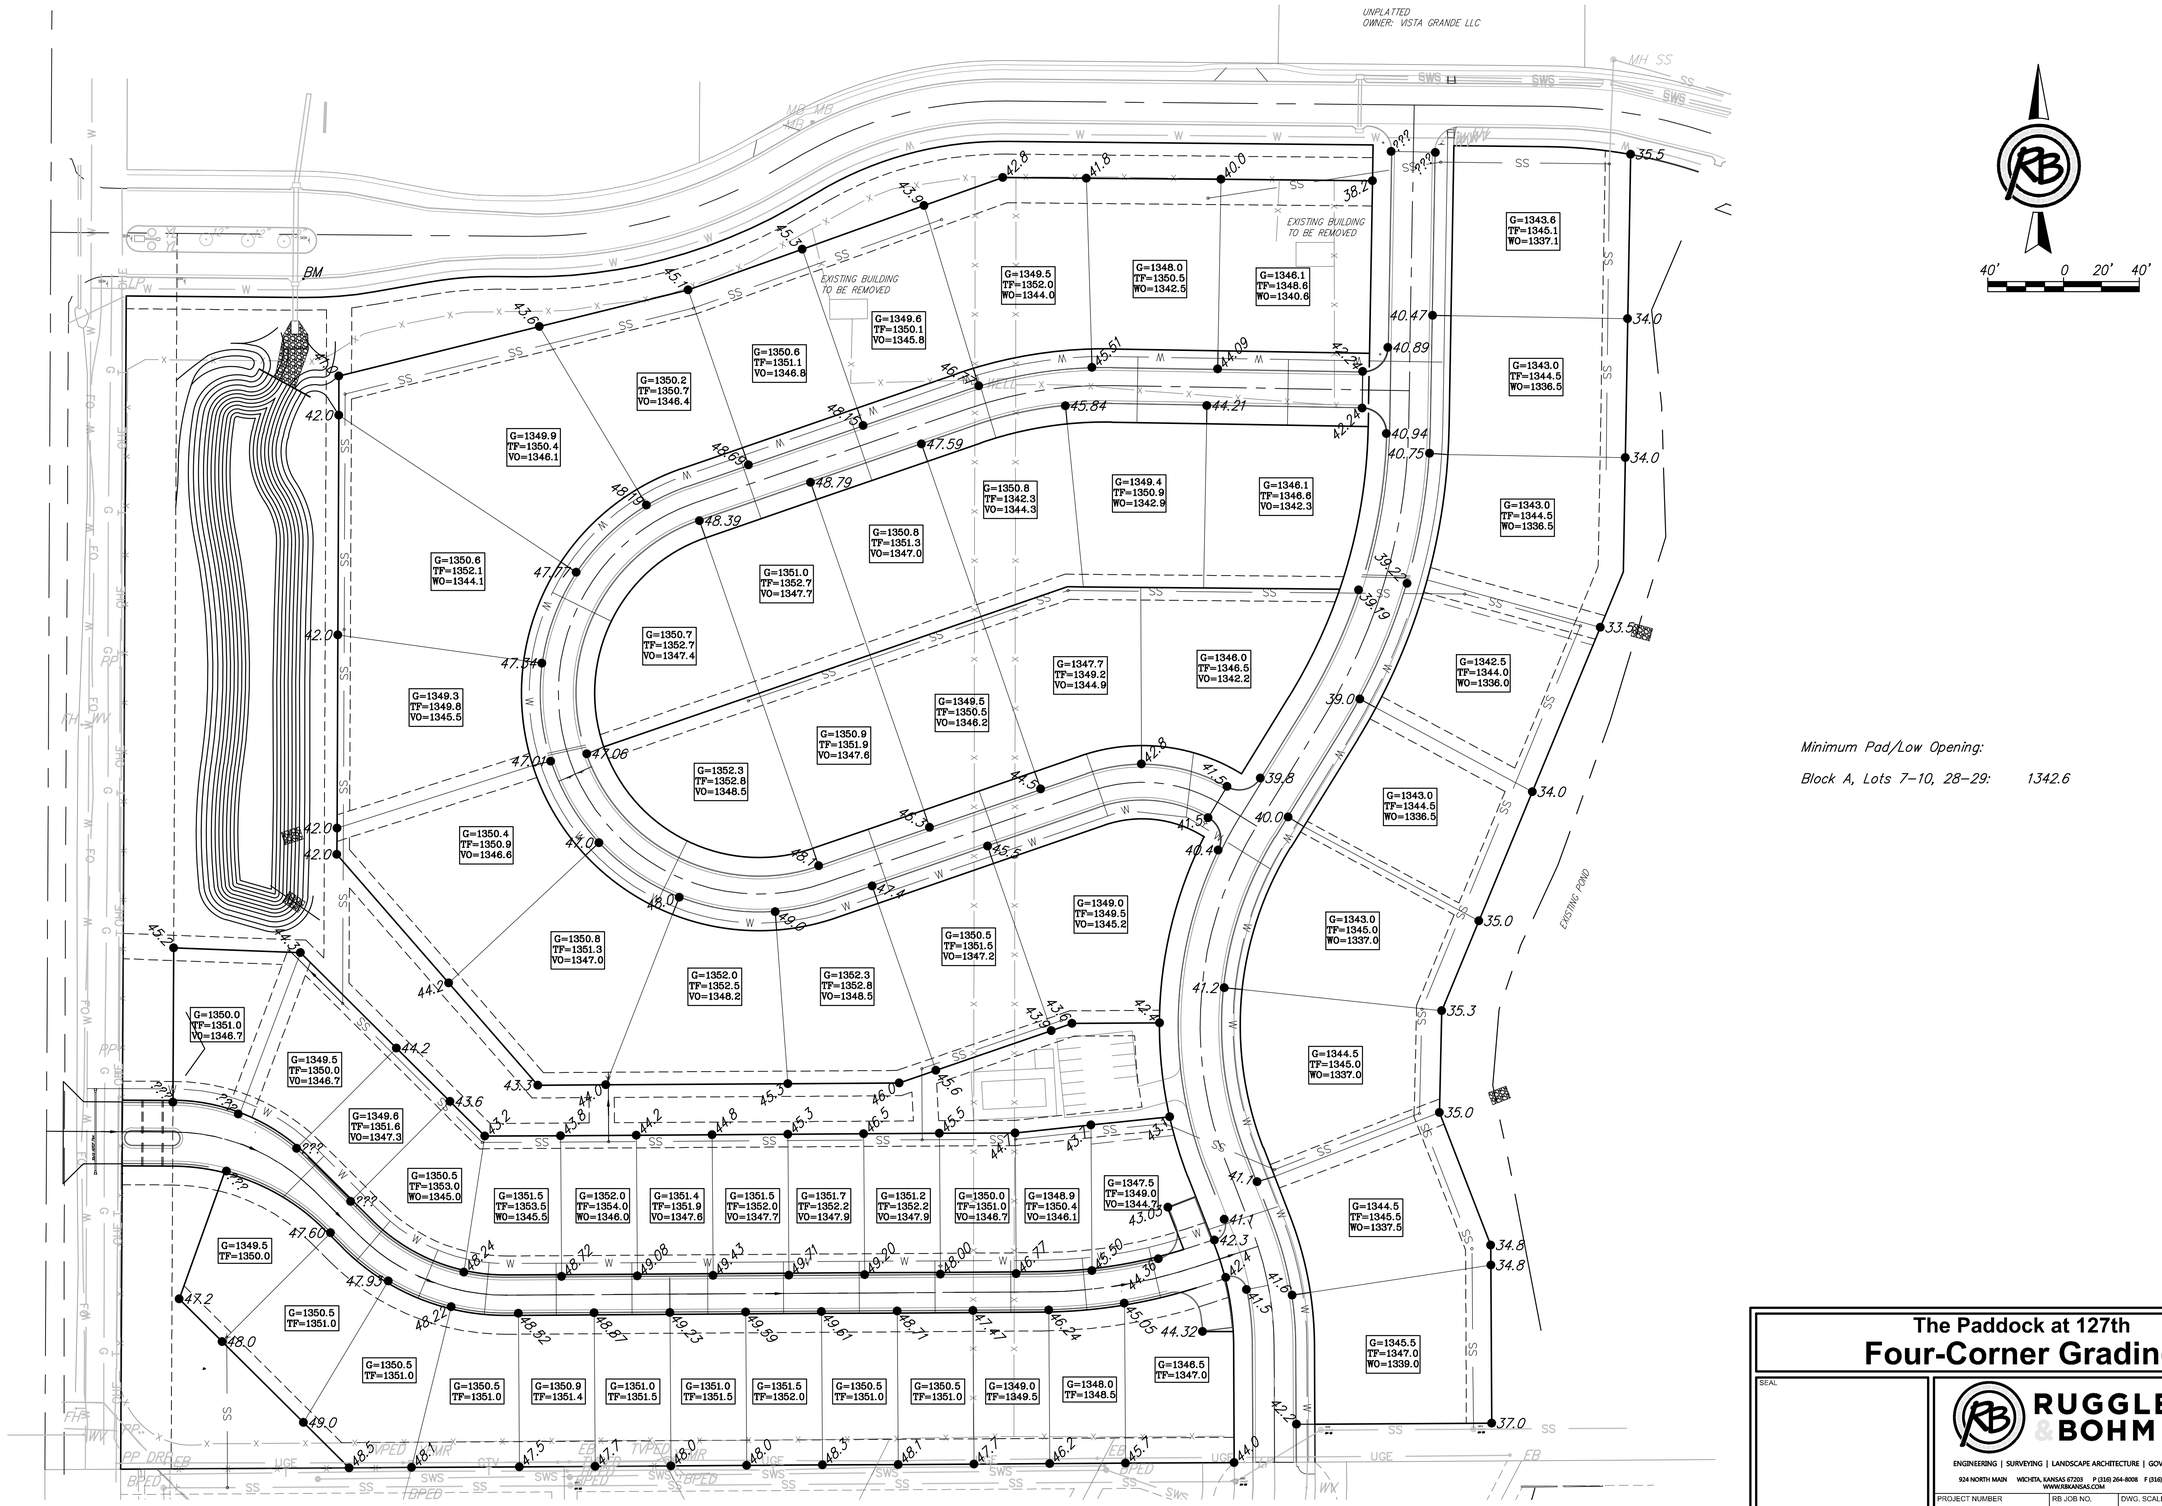

Minimum Pad/Low Opening:

Block A, Lots 7–10, 28–29: 1342.6

The Paddock at 127th
Four-Corner Grading

SEAL

RUGGLES & BOHM

ENGINEERING | SURVEYING | LANDSCAPE ARCHITECTURE | GOVERNMENT

924 NORTH MAIN WICHITA, KANSAS 67203 P (316) 264-8008 F (316) 264-4621
WWW.RBKANSAS.COM

DATE	July 2017
DESIGN	EJG
DRAWN	EJG
REVIEW	April 2017
PROJECT NUMBER	472-85342
RB JOB NO.	4858E
DWG. SCALE	40
DRAWING FILE	Four-Corner Grading [Four-Corner Grading]
SHEET	14
OF	21

(c) Copyright 2015, Ruggles & Bohm, P.A.