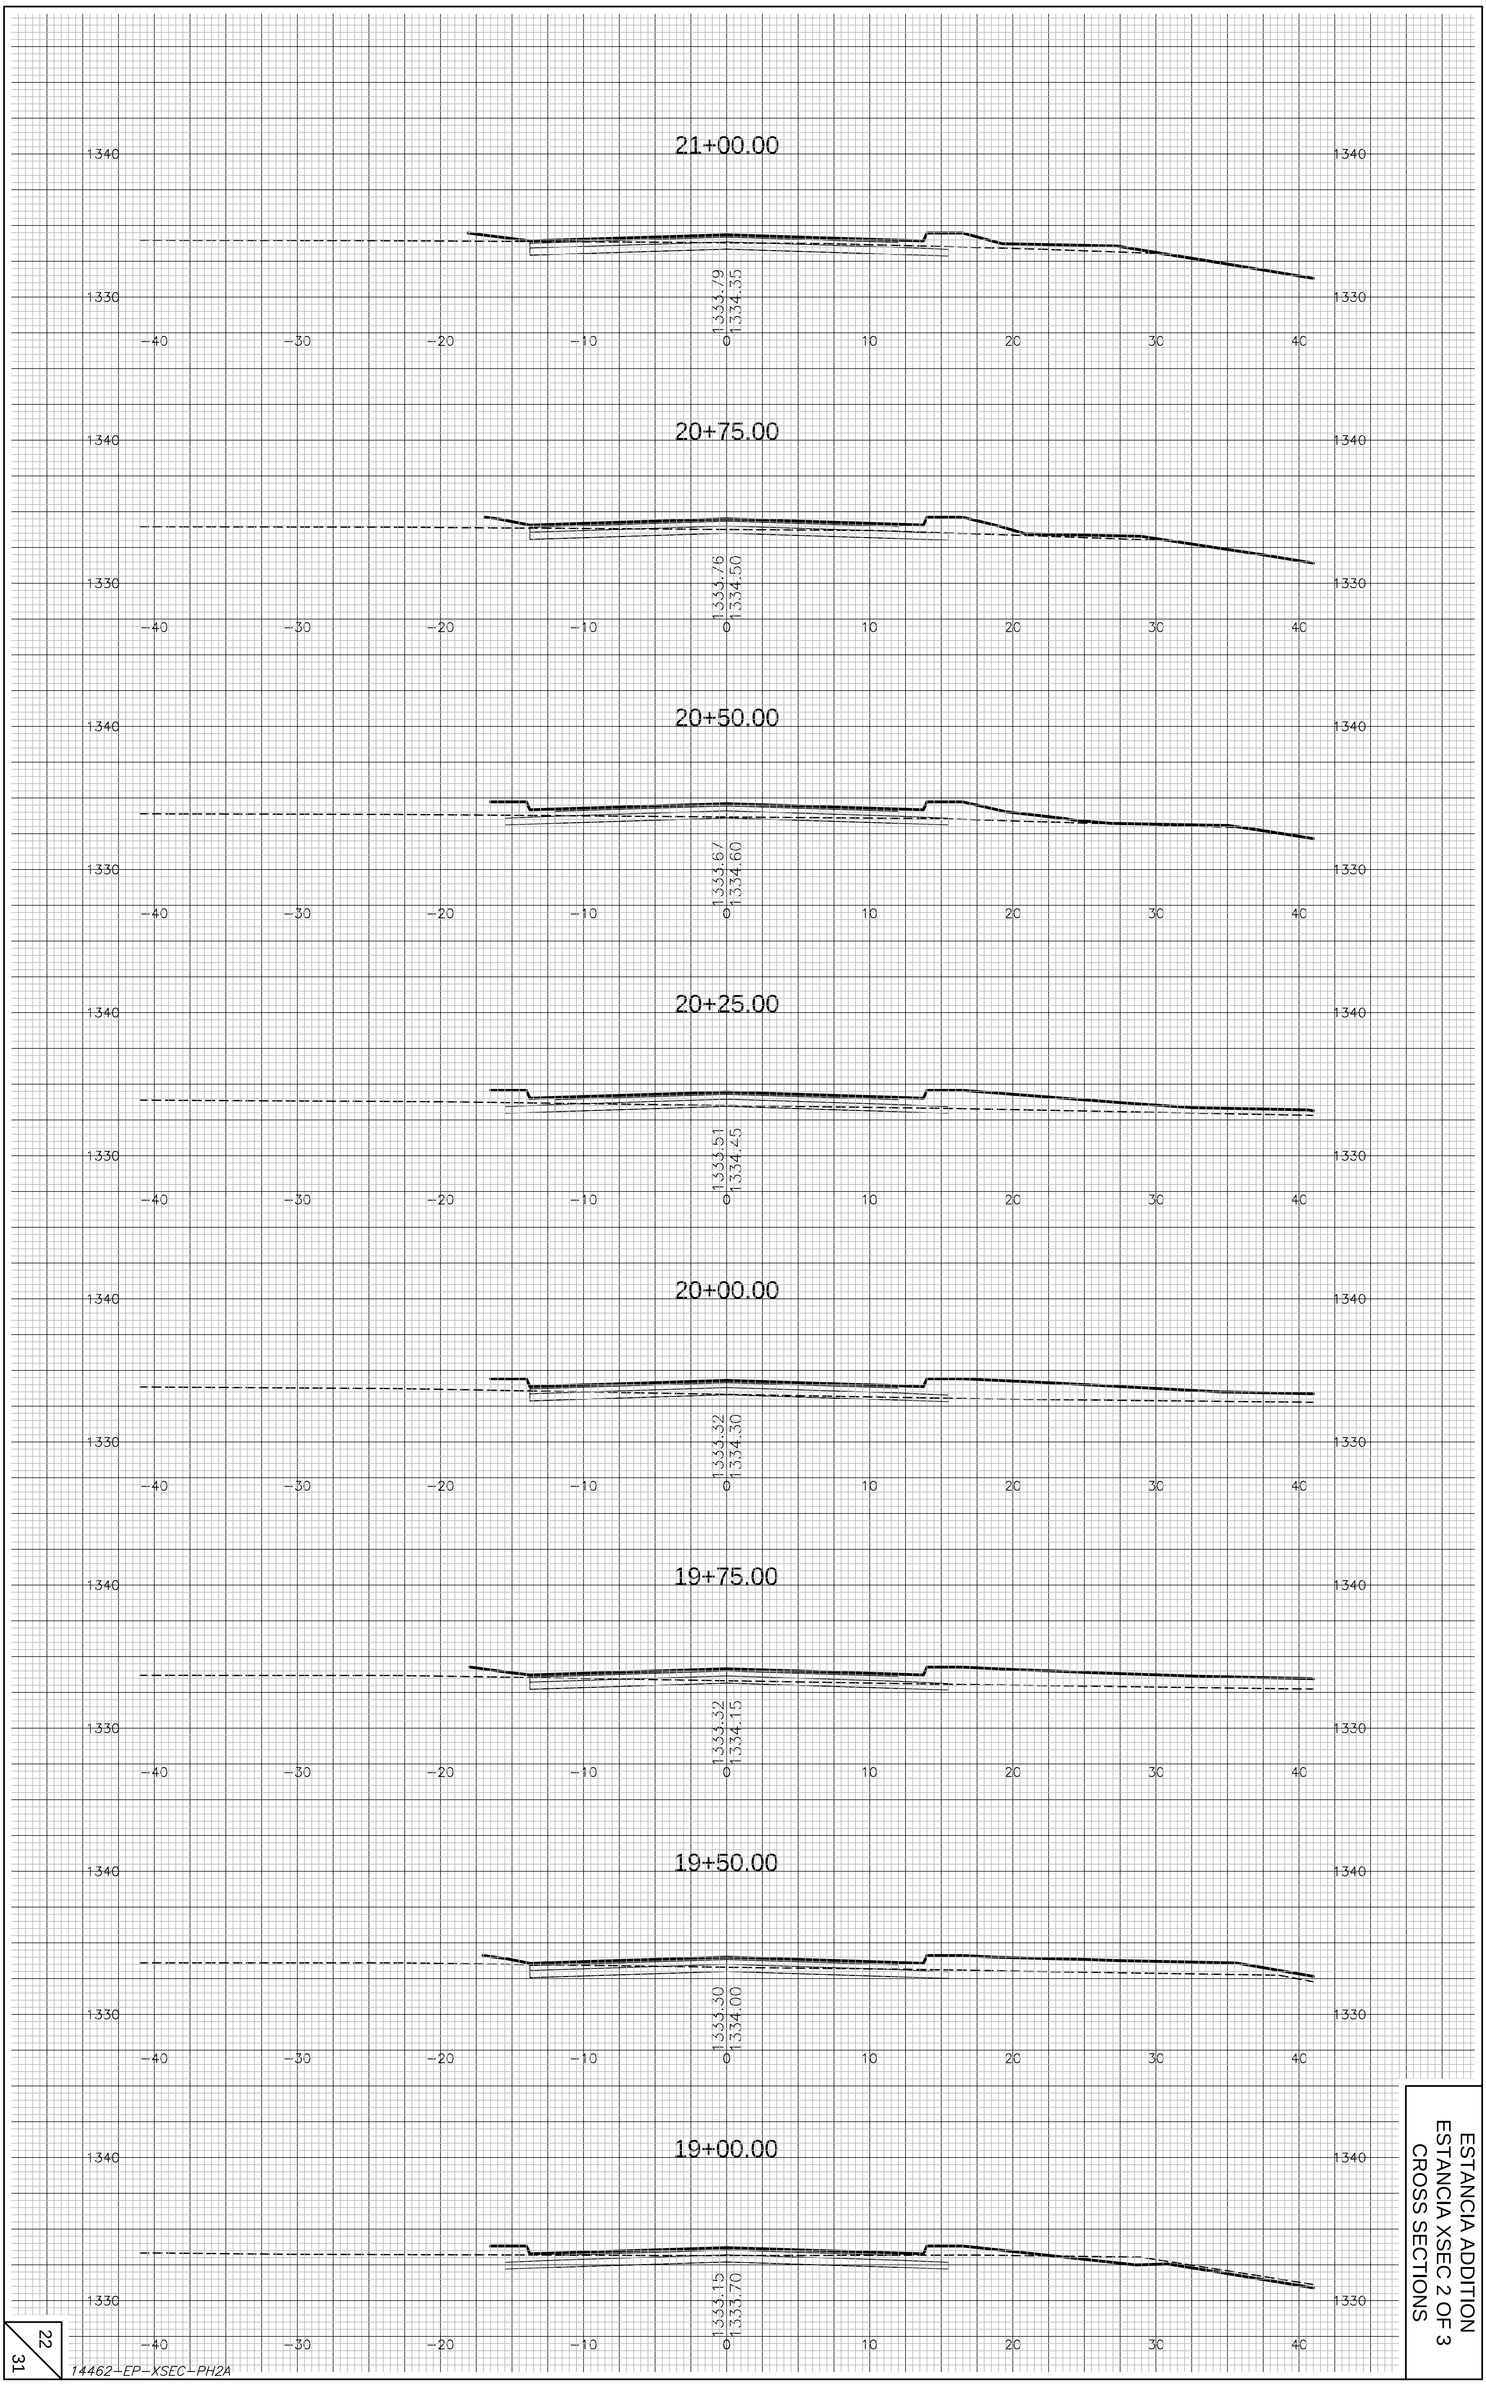

ESTANCIA ADDITION
ESTANCIA XSEC 2 OF 3
CROSS SECTIONS

14462-EP-XSEC-PH2A