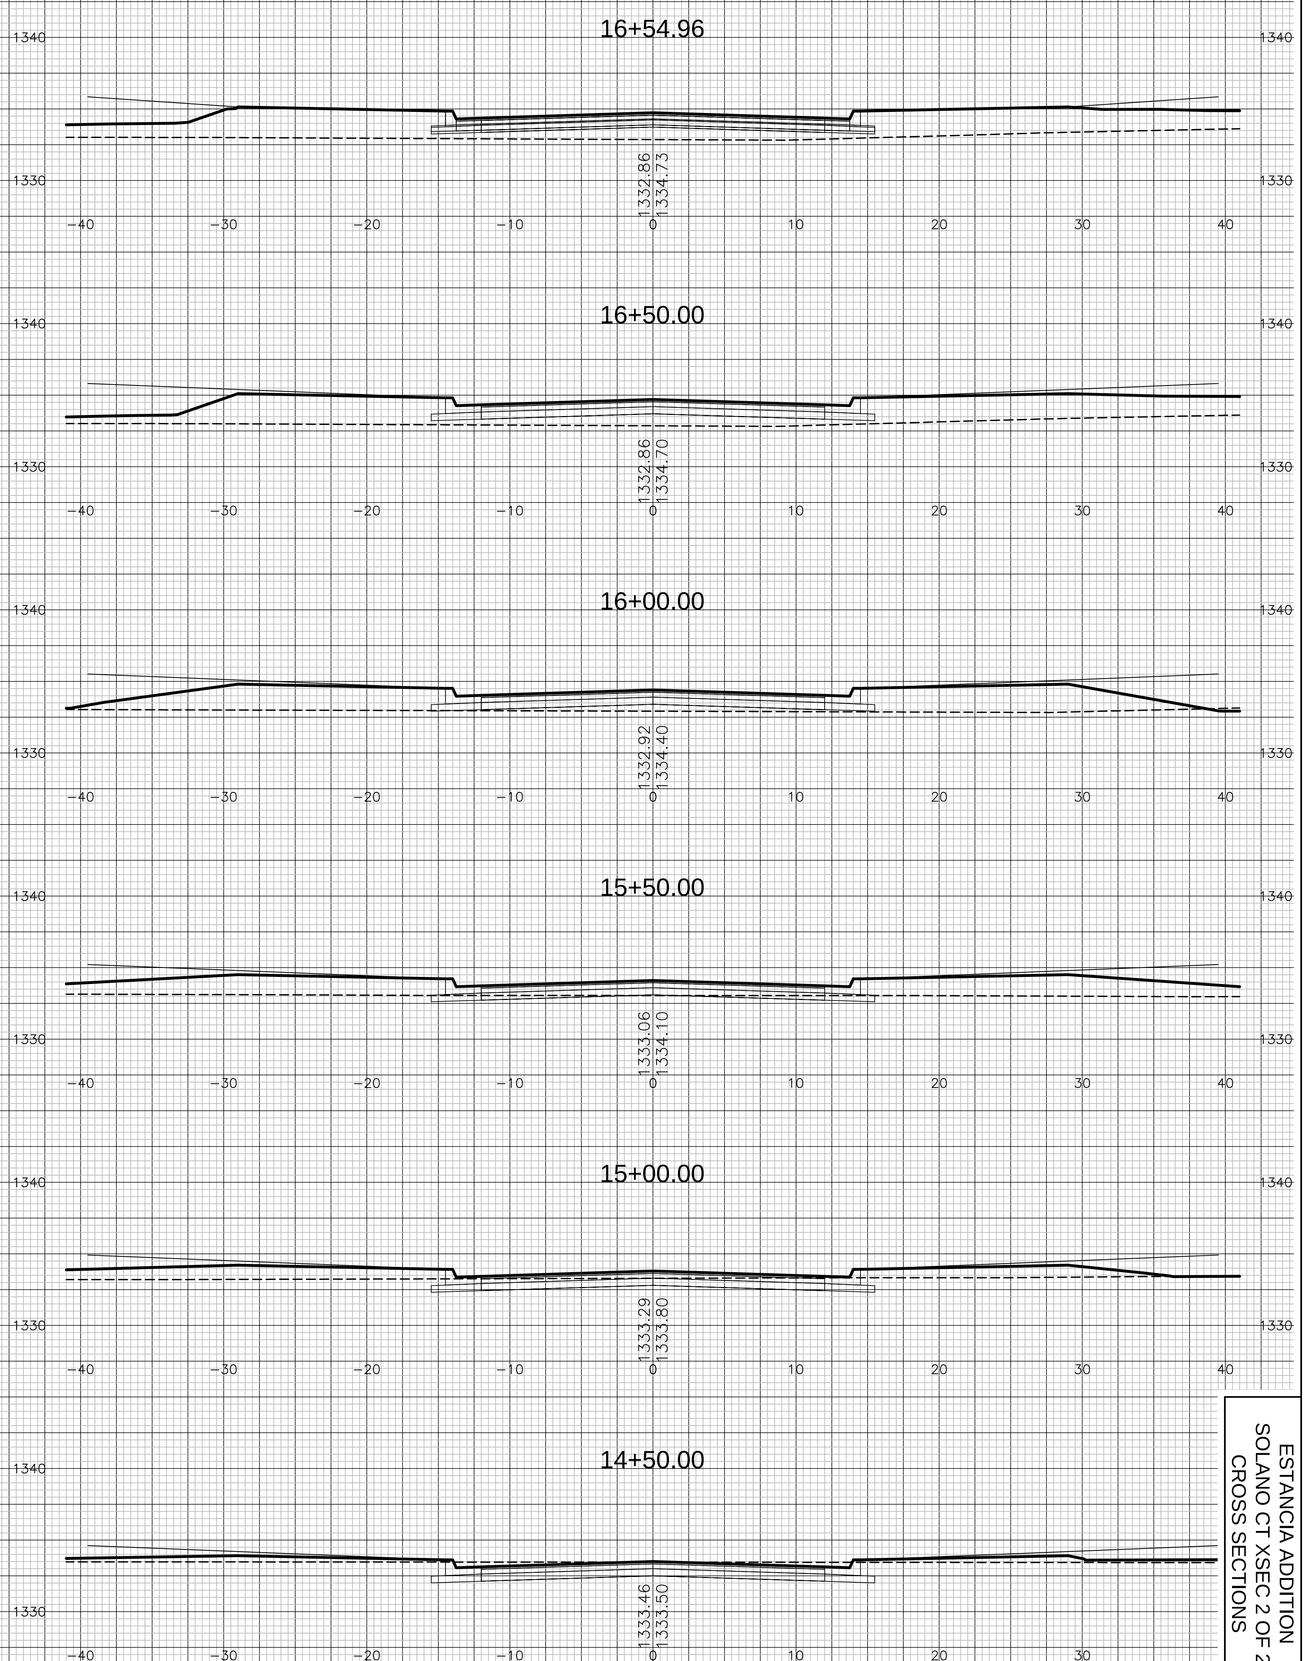

ESTANCIA ADDITION
SOLANO CT XSEC 2 OF 2
CROSS SECTIONS

14462-EP-XSEC-PH2A